
| FHWA REG NO. | STATE | PROJECT NO. | YEAR | SHEET NO | TOTAL SHEETS |
|---|---|---|---|---|---|
| 7 | KANSAS | STP-N012(901) | 1999 | 84 | 131 |

| DATE | BY | |
|---|---|---|
| | | REFERENCES NOTED |
| | | REFERENCES CHECKED |

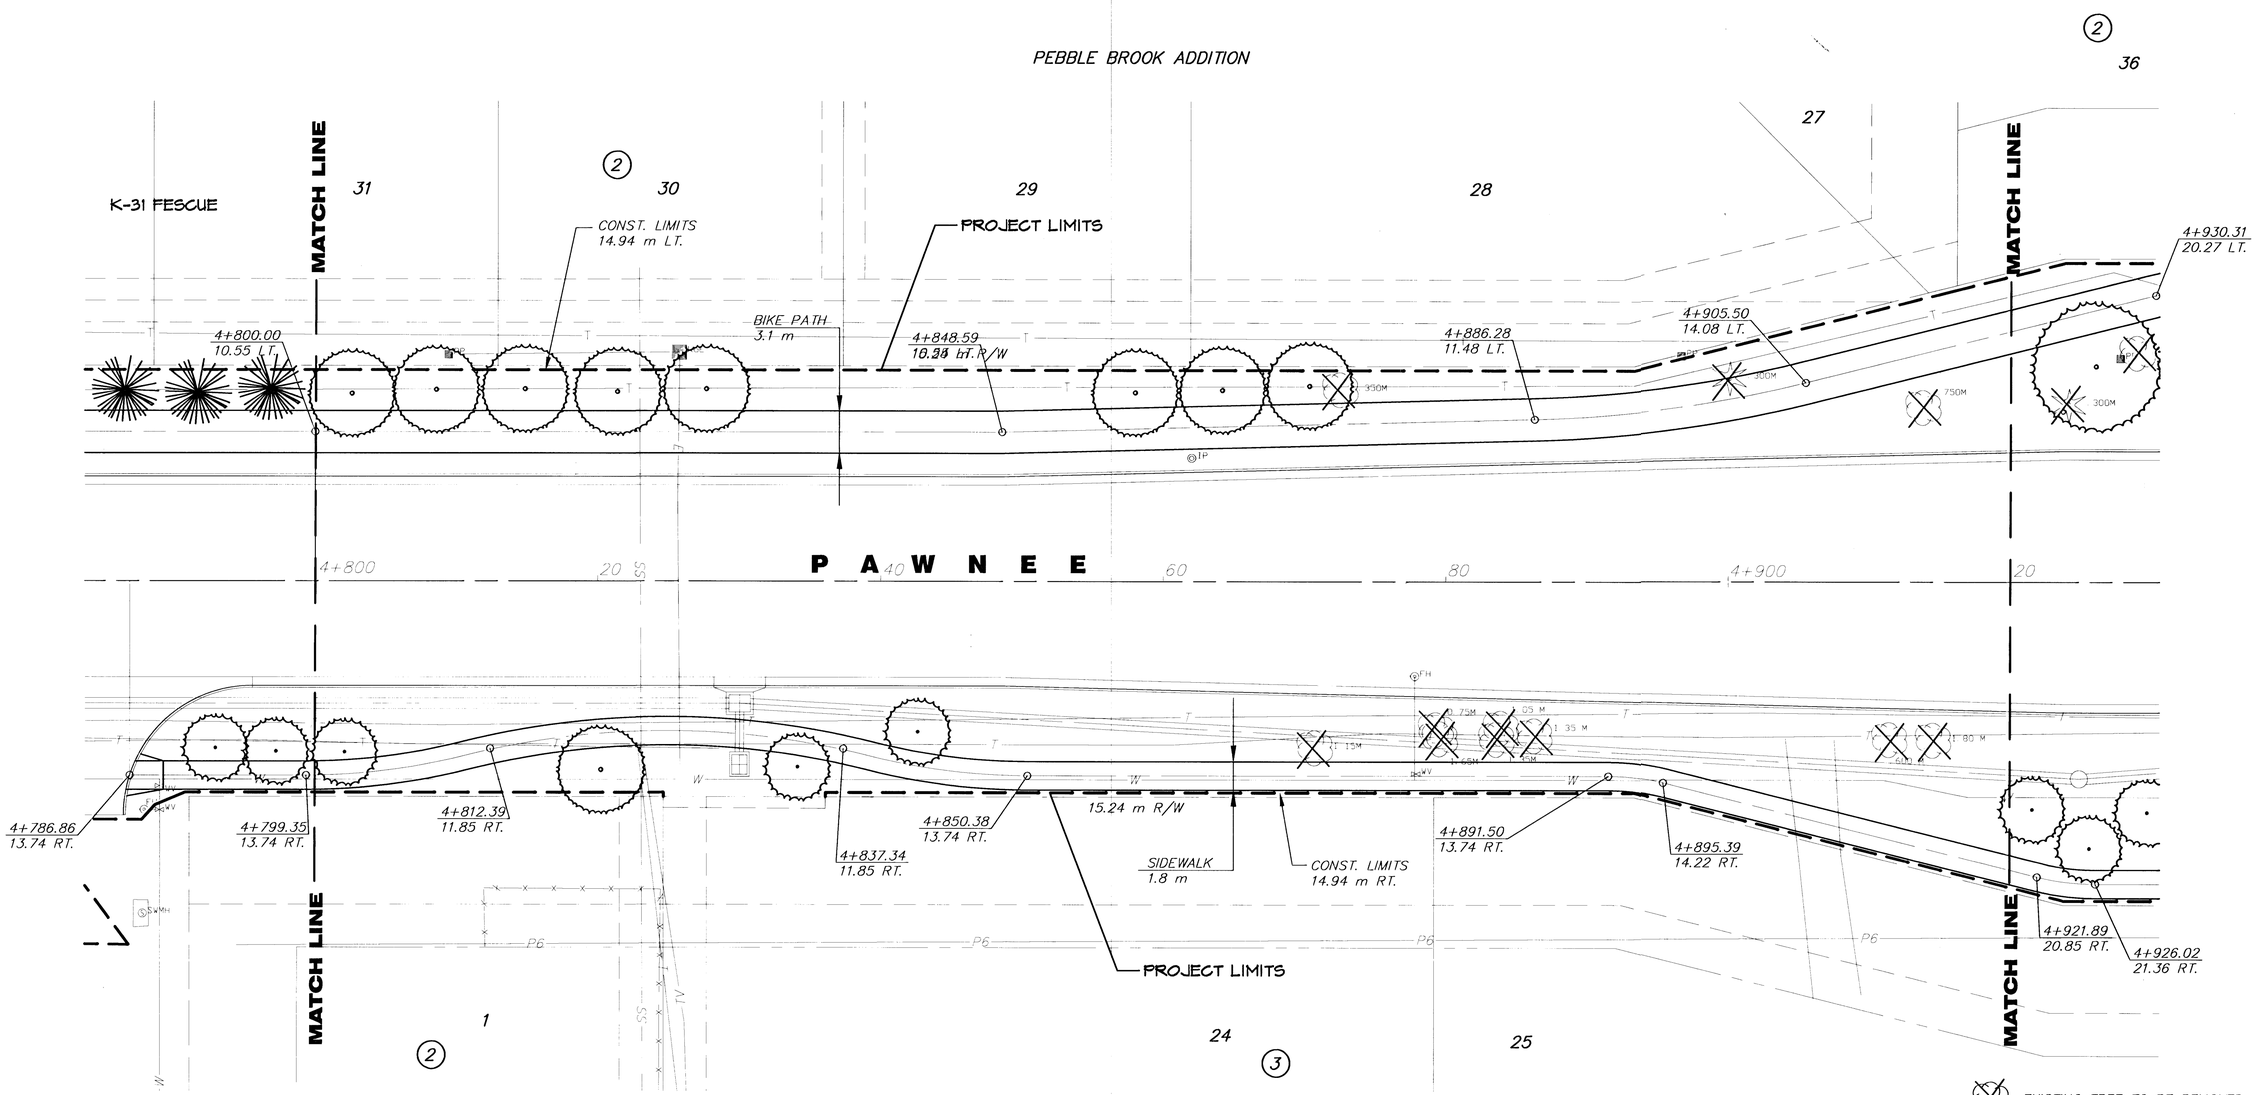


EXISTING TREE TO BE REMOVED

1:200

0 10 20

PLAN: Lat. & Long. (meters)

PROFILE: Horiz. same as above, Vert. → 0.2 / 0

SCALE: 1 : 20

PLANTING & LANDSCAPING BY SEPARATE CONTRACT

| NO. | DATE | REVISIONS | BY | APP'D |
|---|---|---|---|---|
| 2 | | | | |
| 1 | | | | |

KANSAS DEPARTMENT OF TRANSPORTATION

# ROAD SIDE IMPROVEMENTS
## PAWNEE AVE.
## STA. 4+800 TO STA. 4+920

PROJ. NO. 87 STP-N-0129-01 SEDGWICK COUNTY

MID-KANSAS ENGINEERING CONSULTANTS, INC.
WICHITA, KANSAS

| | | | |
|---|---|---|---|
| DESIGNED BY: | JTC/LAP | CHECKED BY: | GJA |
| DRAWN BY: | GJR,MLW/LAP | DATE: JUNE 1999 | SHEET 84 OF 131 |

G:\CIVIL\PAW-WEBB\98171\ROADSIDEVR14.DWG Mon Jul 17 09:26:03 2000

G:\CIVIL\PAW-WEBB\98171\ROADSIDEVR14.DWG