
FHWA REG NO.	STATE	PROJECT NO.	YEAR	SHEET NO	TOTAL SHEETS
7	KANSAS	STP-N012(901)	1999	88	131

BY	DATE
REFERENCES NOTED	
REFERENCES CHECKED	

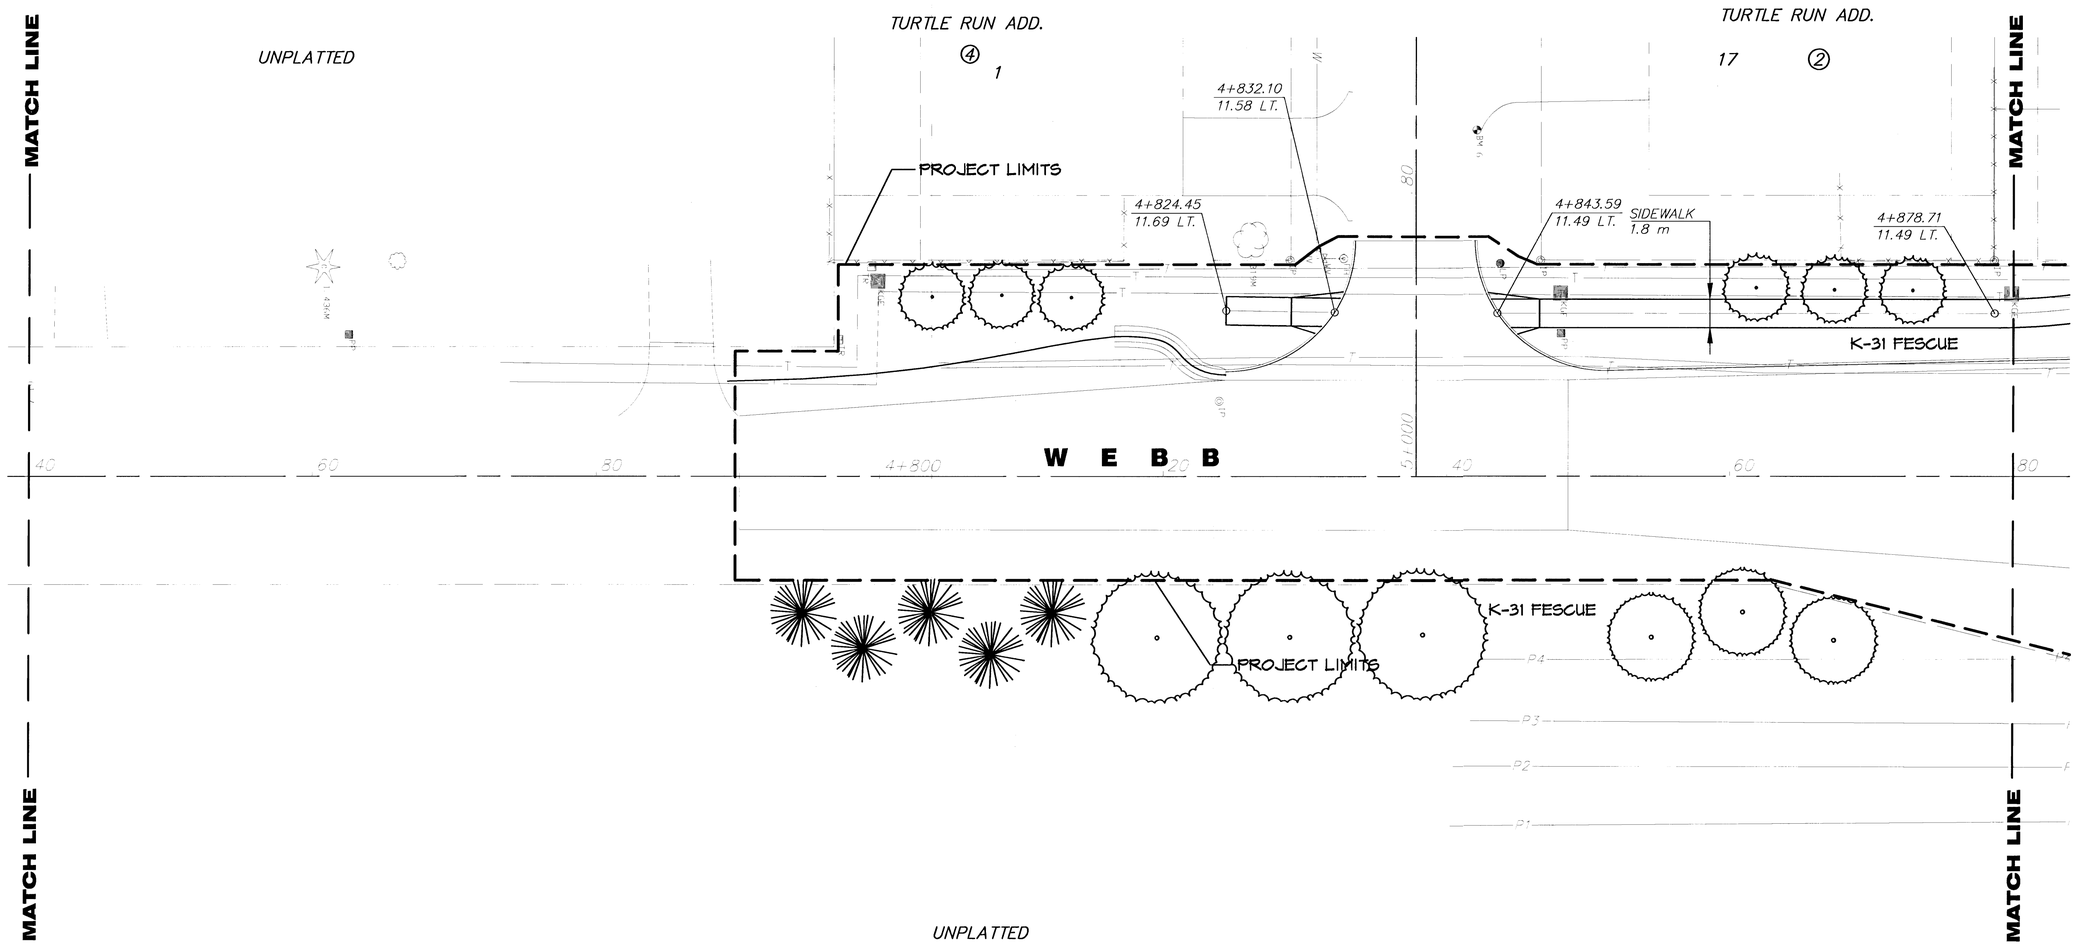

1:200

0 10 20

PLAN: Lat. & Long. (meters)

PROFILE: Horiz. same as above, Vert. 0.2 / 0

SCALE: 1 : 20

PLANTING & LANDSCAPING BY SEPARATE CONTRACT

NO.	DATE	REVISIONS	BY	APP'D
2				
1				

KANSAS DEPARTMENT OF TRANSPORTATION

ROAD SIDE IMPROVEMENTS
WEBB RD.
STA. 4+740 TO STA. 4+880

PROJ. NO. STP-N012(901) SEDGWICK COUNTY

MID-KANSAS ENGINEERING CONSULTANTS, INC.
WICHITA, KANSAS

DESIGNED BY:	JTC/LAP	CHECKED BY:	GJA	
DRAWN BY:	GJR,MLW/LAP	DATE: JUNE 1999	SHEET 88 OF 131	

G:\CIVIL\PAW-WEBB\98171\ROADSIDE\R18.DWG Mon Jul 17 10:47:43 2000

G:\CIVIL\PAW-WEBB\98171\ROADSIDE\R18.DWG