
FHWA REG NO.	STATE	PROJECT NO.	YEAR	SHEET NO	TOTAL SHEETS
7	KANSAS	STP-N012(901)	1999	89	131

DATE	BY
REFERENCES NOTED	
REFERENCES CHECKED	

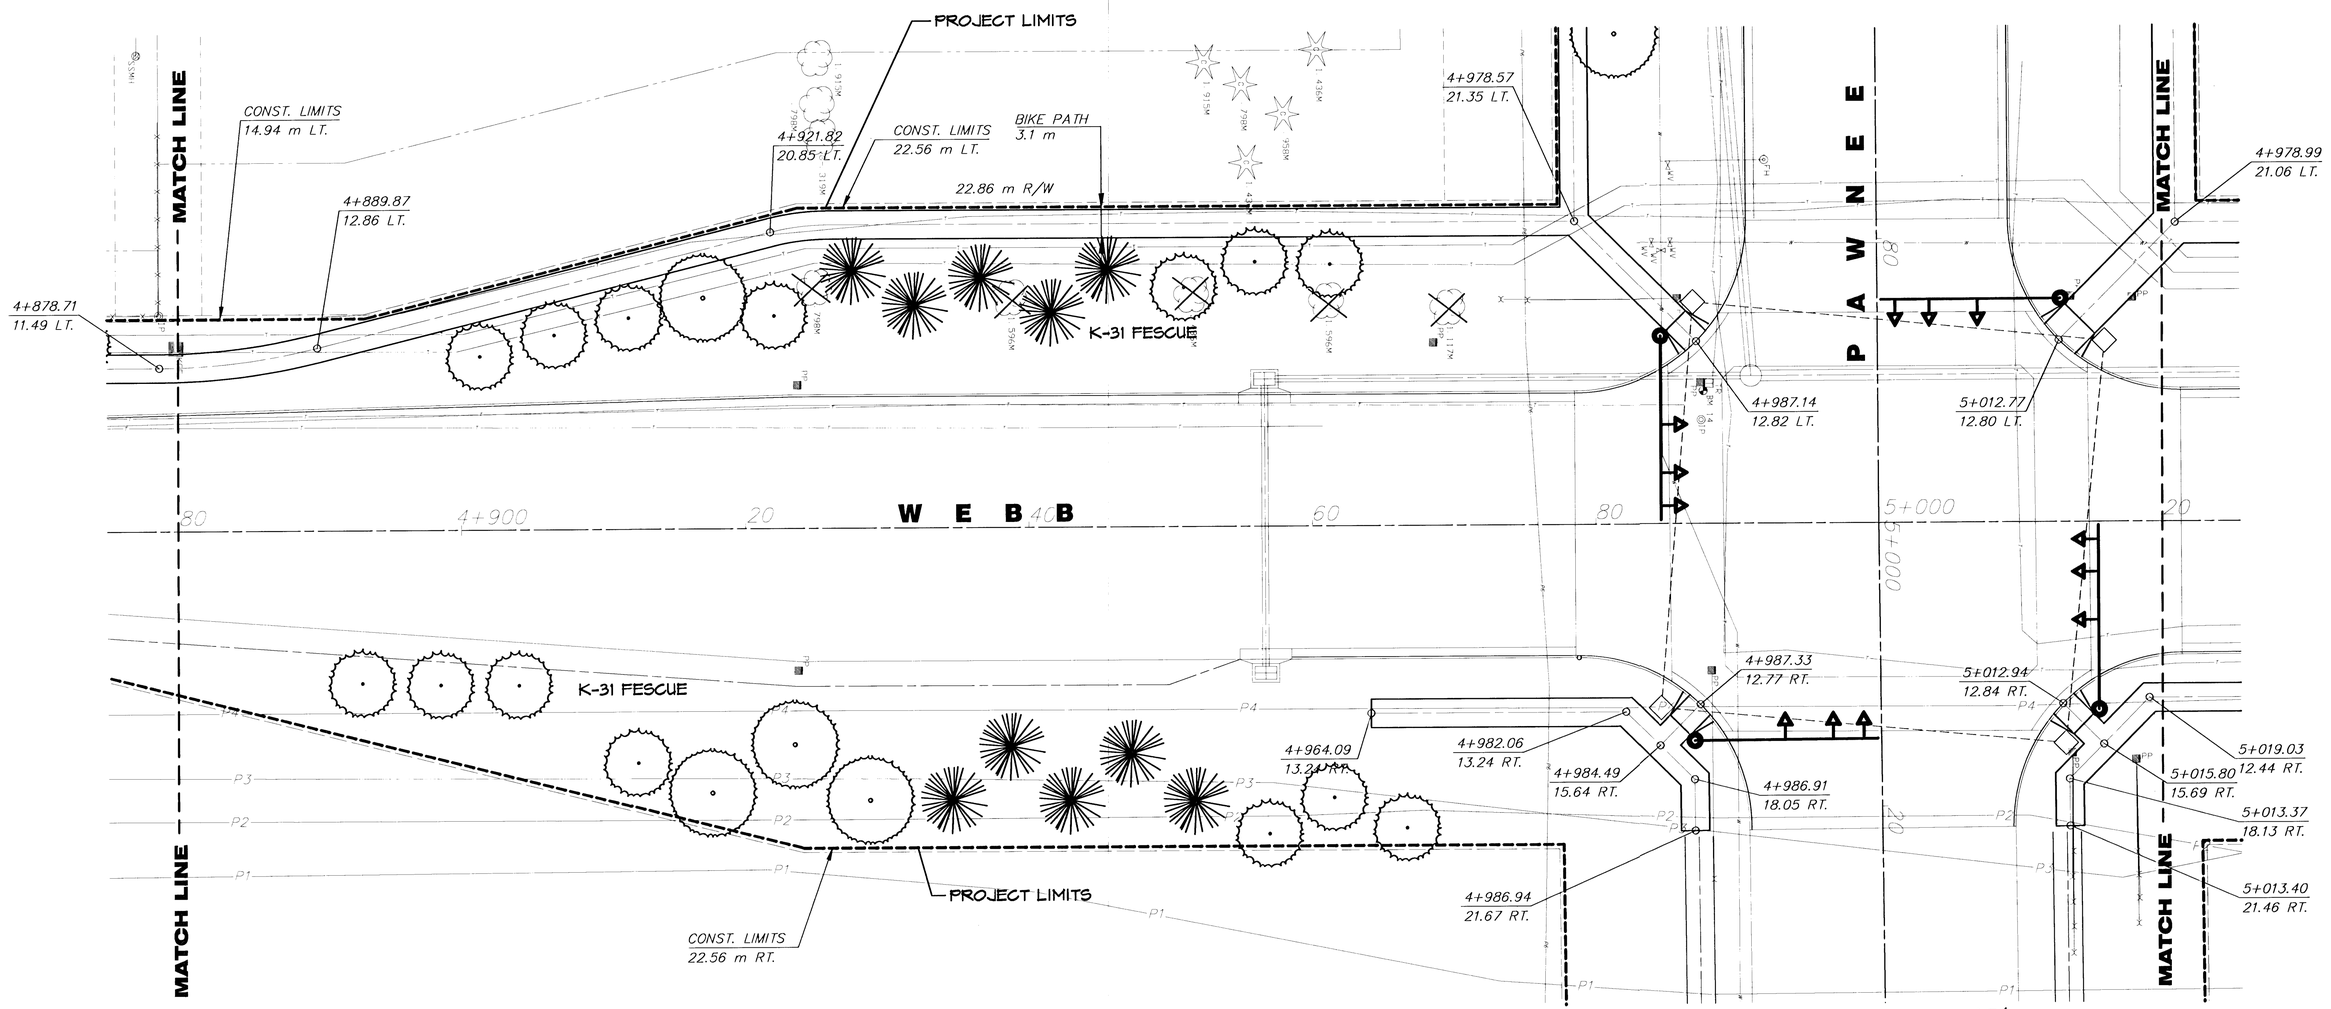

EXISTING TREE TO BE REMOVED

1:200

0 10 20

PLAN: Lat. & Long. (meters)

PROFILE: Horiz. same as above, Vert. 0.2 / 0

SCALE: 1 : 20

PLANTING & LANDSCAPING BY SEPARATE CONTRACT

NO.	DATE	REVISIONS	BY	APP'D
2				
1				

KANSAS DEPARTMENT OF TRANSPORTATION

ROAD SIDE IMPROVEMENTS WEBB RD.

STA. 4+880 TO STA. 5+020

PROJ. NO. 87 STP-N-0129-01 SEDGWICK COUNTY

MID-KANSAS ENGINEERING CONSULTANTS, INC.
WICHITA, KANSAS

DESIGNED BY:	JTC/LAP	CHECKED BY:	GJA	
DRAWN BY:	GJR,MLW/LAP	DATE: JUNE 1999	SHEET 89 OF 131	

G:\CIVIL\PAW-WEBB\9817\ROADSIDE\R19.DWG Mon Sep 18 15:26:16 2000

G:\CIVIL\PAW-WEBB\9817\XRITAIDS\R19.DWG