

FHWA REG NO.	STATE	PROJECT NO.	YEAR	SHEET NO	TOTAL SHEETS
7	KANSAS	STP-N012(901)	1999	94	131

BY	DATE
REFERENCES NOTED	
REFERENCES CHECKED	

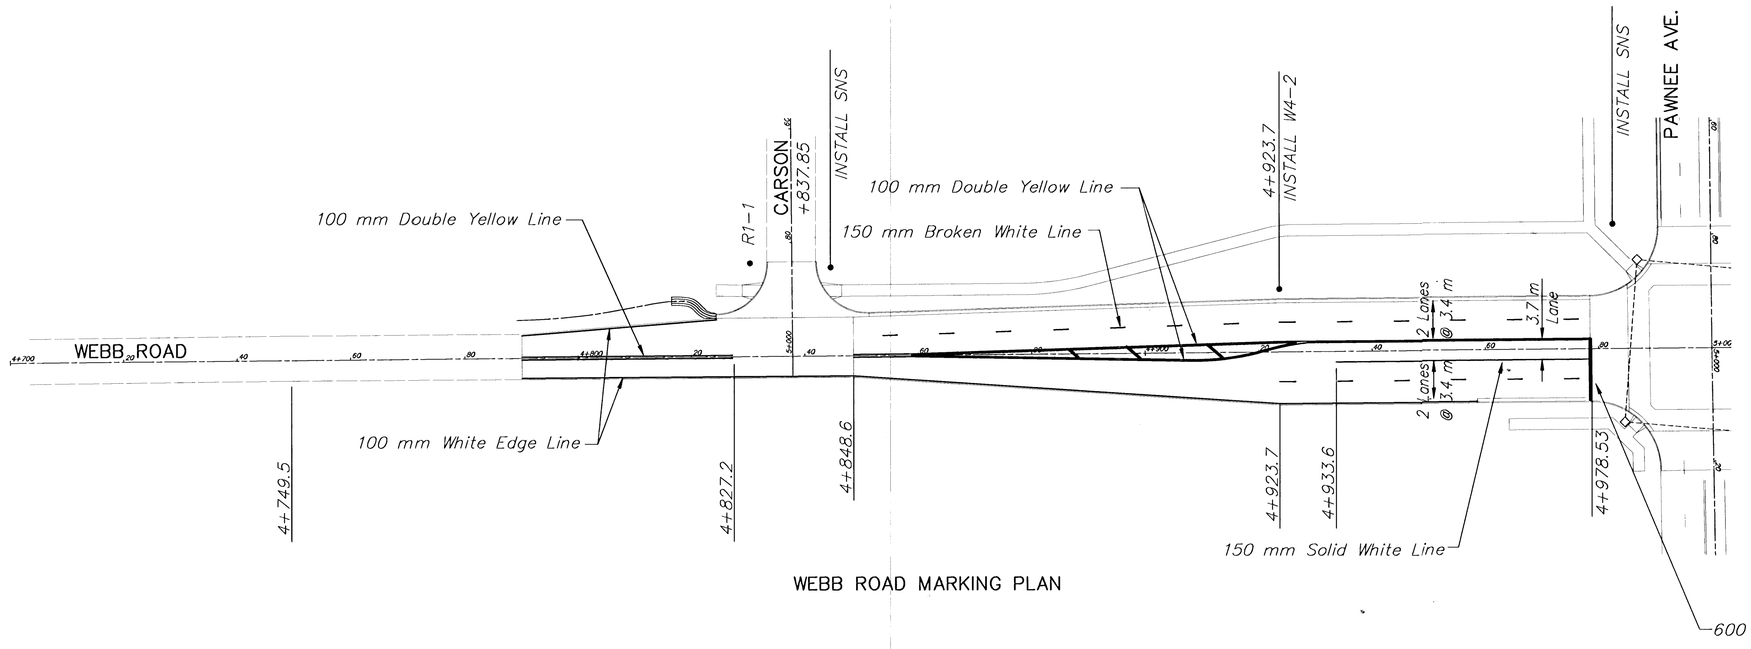

WEBB ROAD MARKING PLAN

SCALE: 1:500

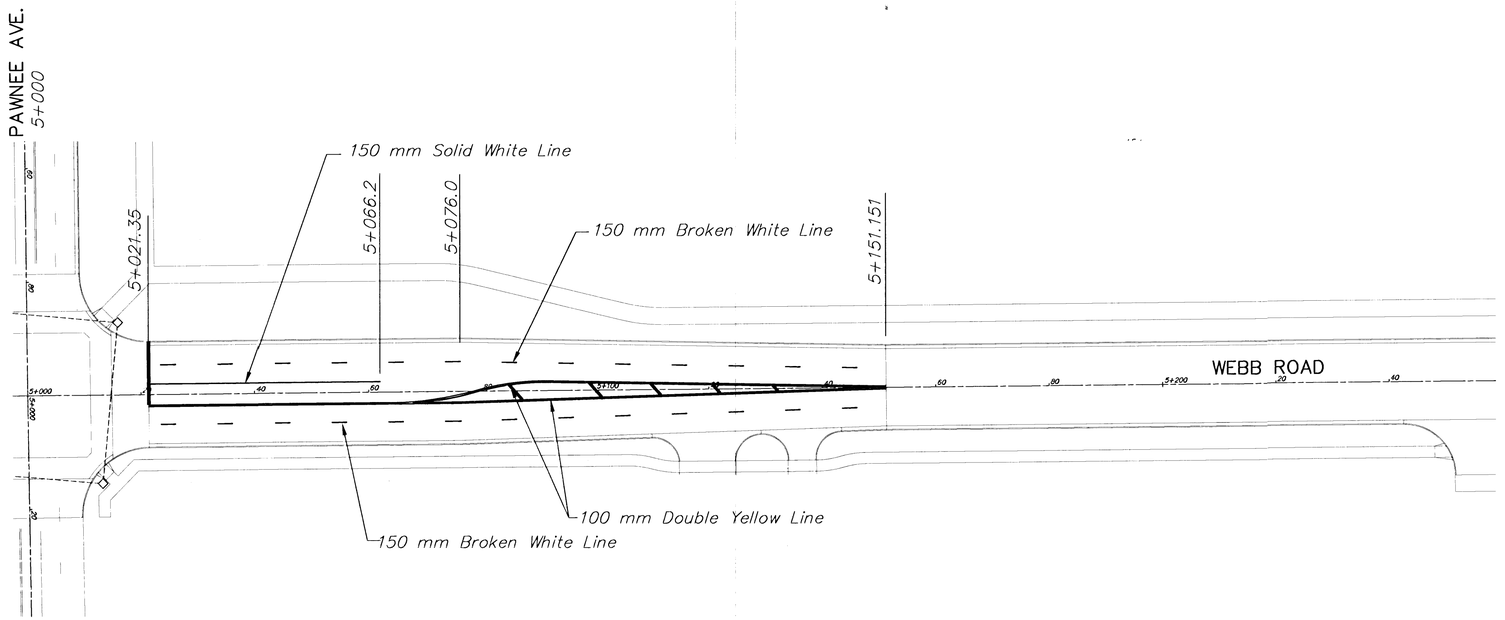

WEBB ROAD MARKING PLAN

SCALE: 1:500

NO.	DATE	REVISIONS	BY	APP'D
2				
1				

KANSAS DEPARTMENT OF TRANSPORTATION

WEBB ROAD
PAVEMENT MARKING & SIGNING

PROJ. NO. STP-N012(901)

MKEC ENGINEERING CONSULTANTS, INC.
WICHITA, KANSAS

DESIGNED BY:	JTC	CHECKED BY:	GJA	
DRAWN BY:	DPG	DATE: MAY 1999	SHEET 94	OF 131

G:\CIVIL\PAW-WEBB\98171\PAV\98171M13.DWG Thu Jul 27 15:59:49 2000