STATE	PROJECT NO.	YEAR	SHEET NO.	TOTAL SHEETS
KANSAS	87 N-0616-01	2017	130	166

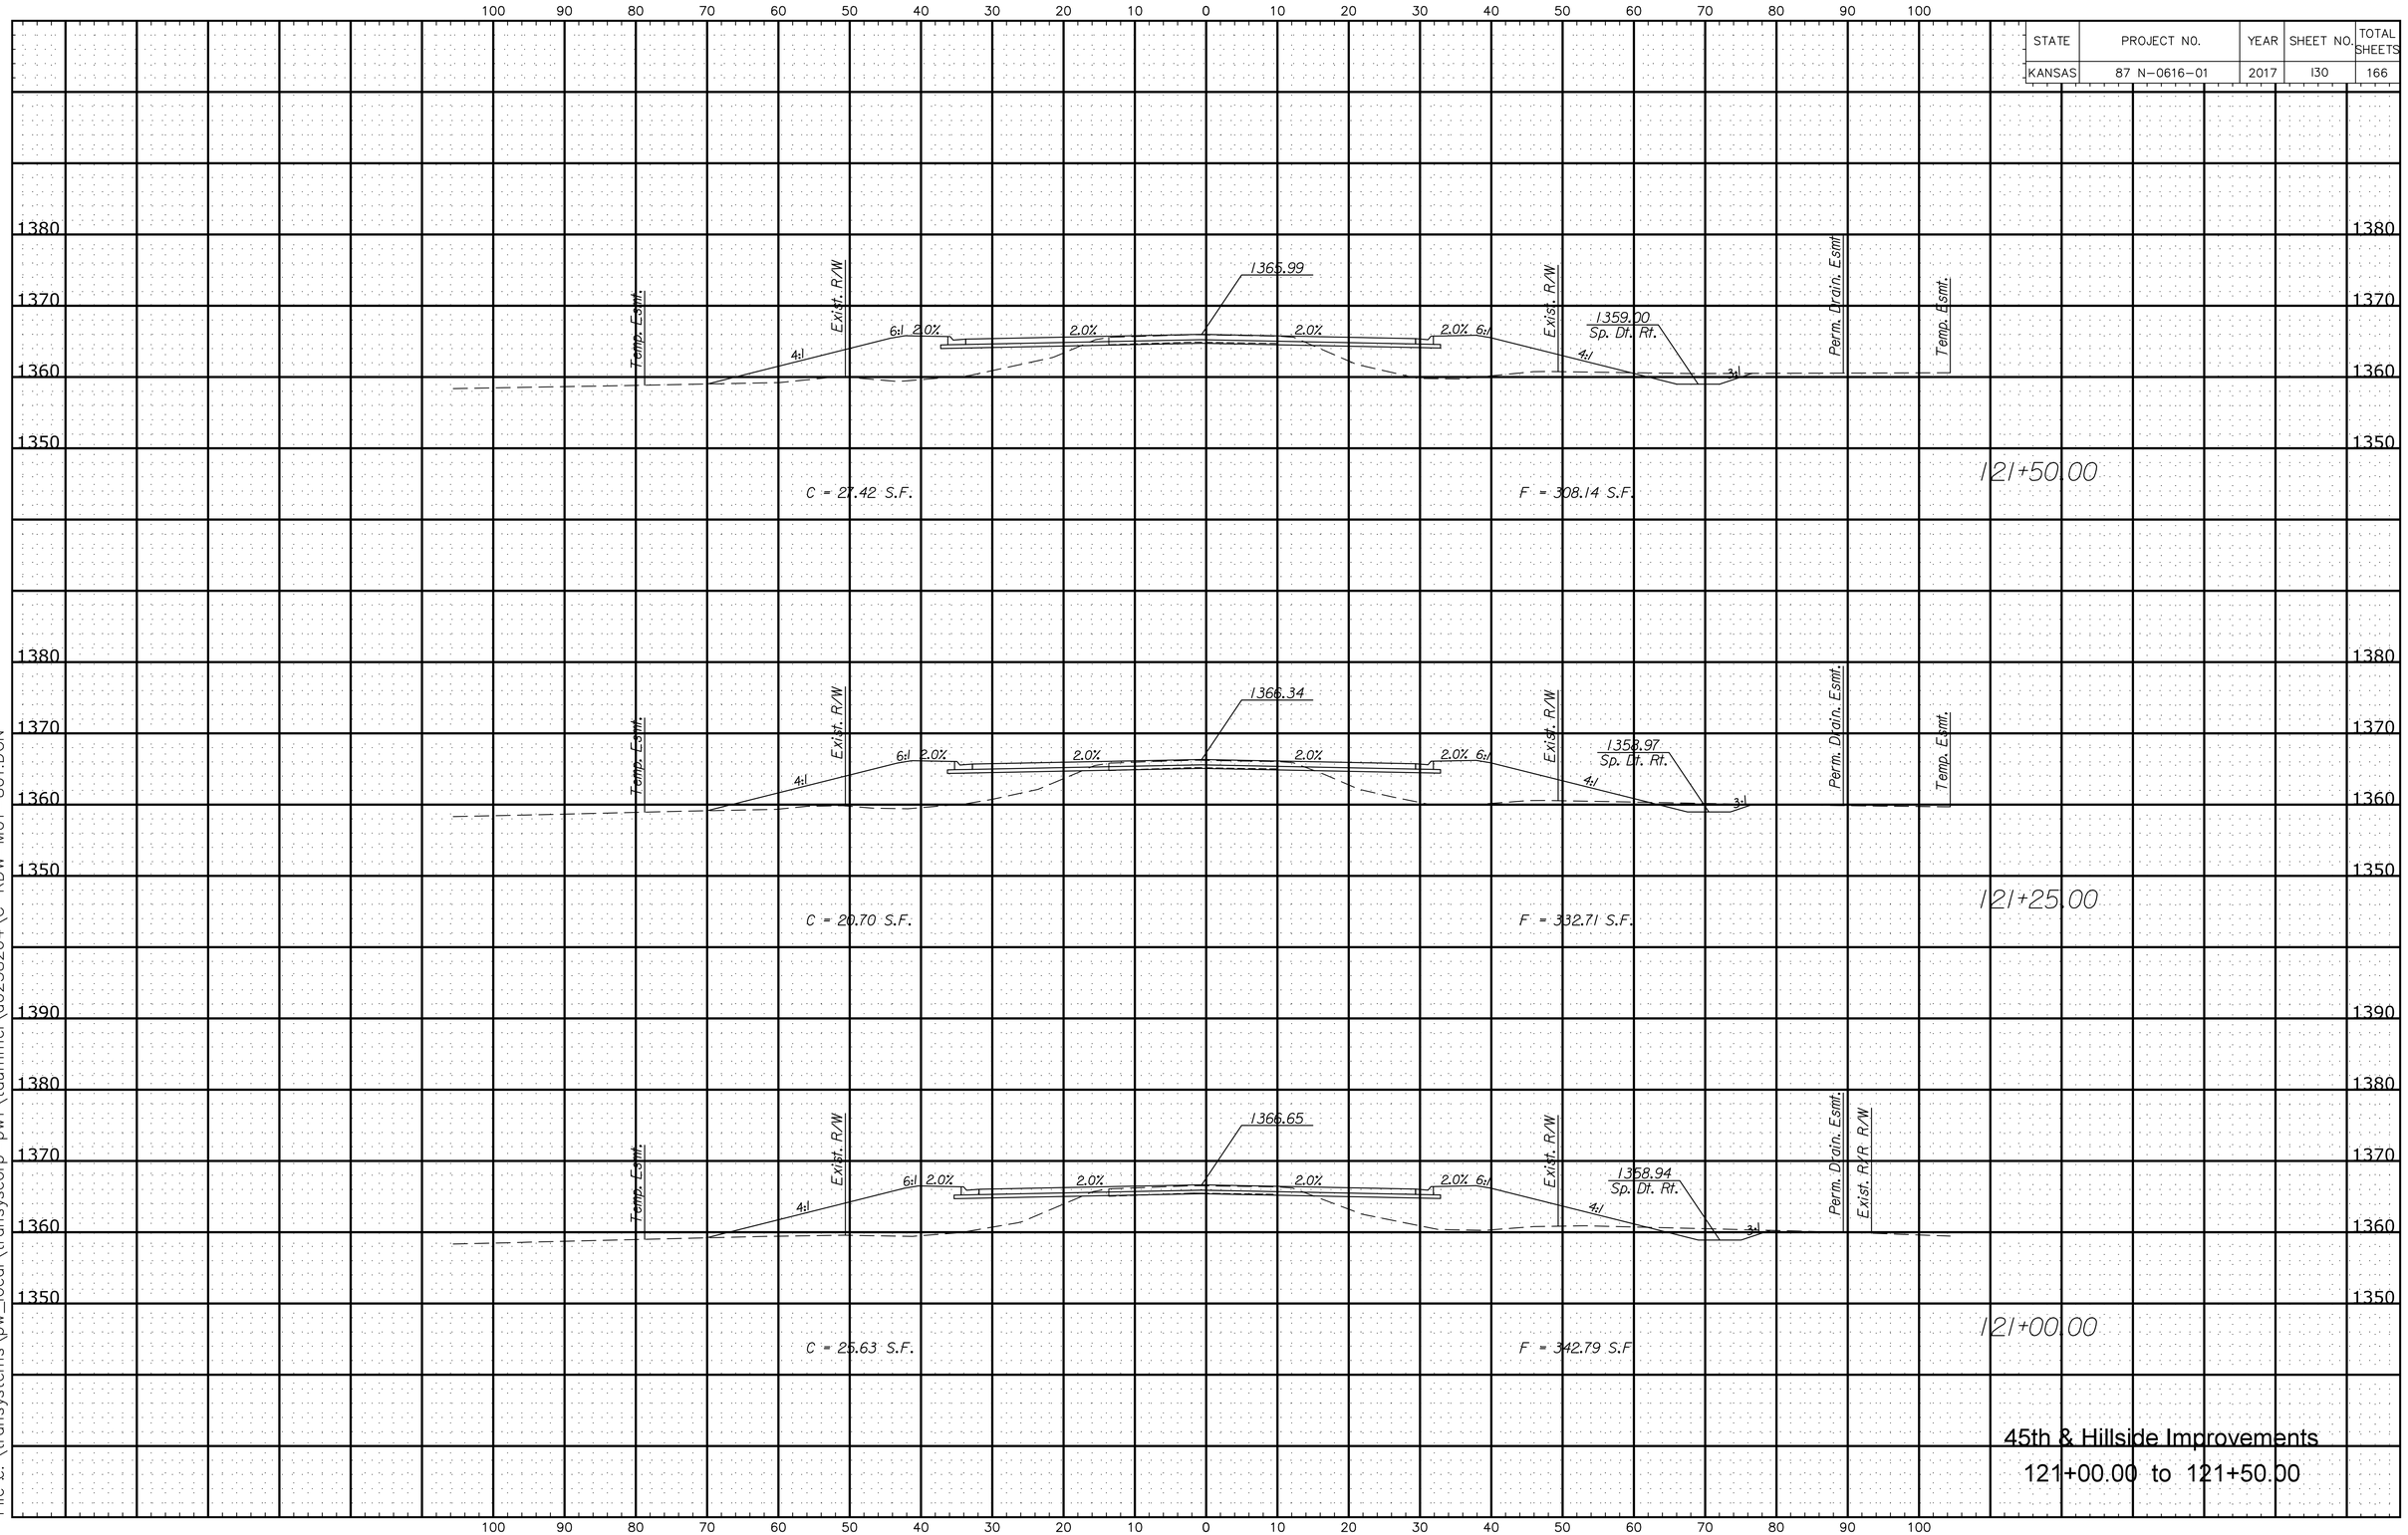

Plotted 10/9/2017
File :\transystems\pw_local\transyscorp-pw1\taummel\d0258264\C-RDW-M01-801.DGN
Plotted By untitled