Note:
The Contractor shall coordinate with the utility companies prior to construction in the area to locate any existing utilities not shown on the plans, or utilities that have been relocated due to the construction project.

Any storm sewer adjacent to the curb & gutter or under any proposed pavement on mainline, sideroads or entrances shall be backfilled in accordance with the City of Wichita Specifications unless otherwise noted on the plans or by the Engineer.

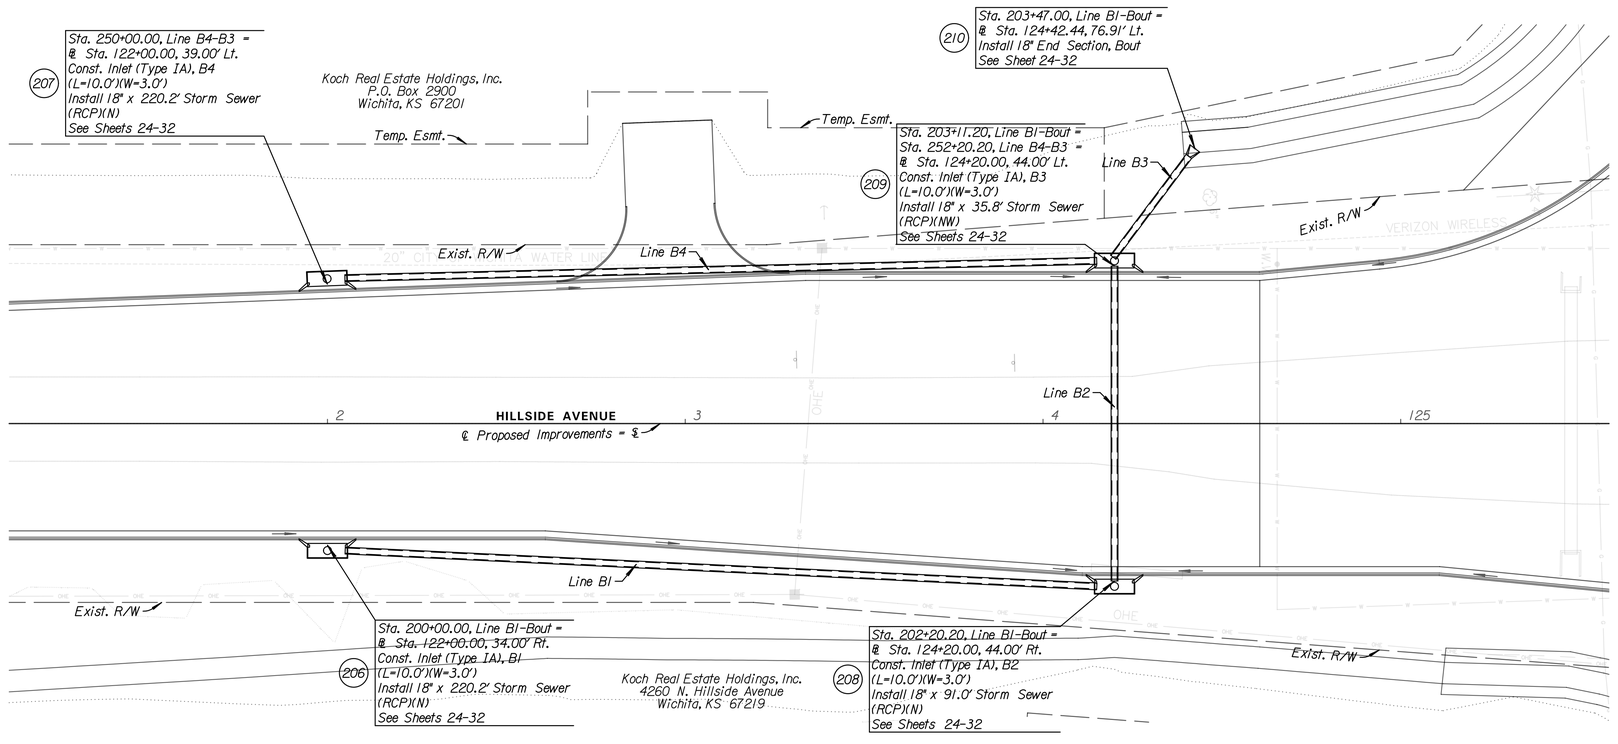

All utilities shown in the profile are shown at approximate depths and drawn in with the best information supplied by the utility companies. The Contractor is responsible for field verifying the locations and depths of utilities prior to construction in that area.

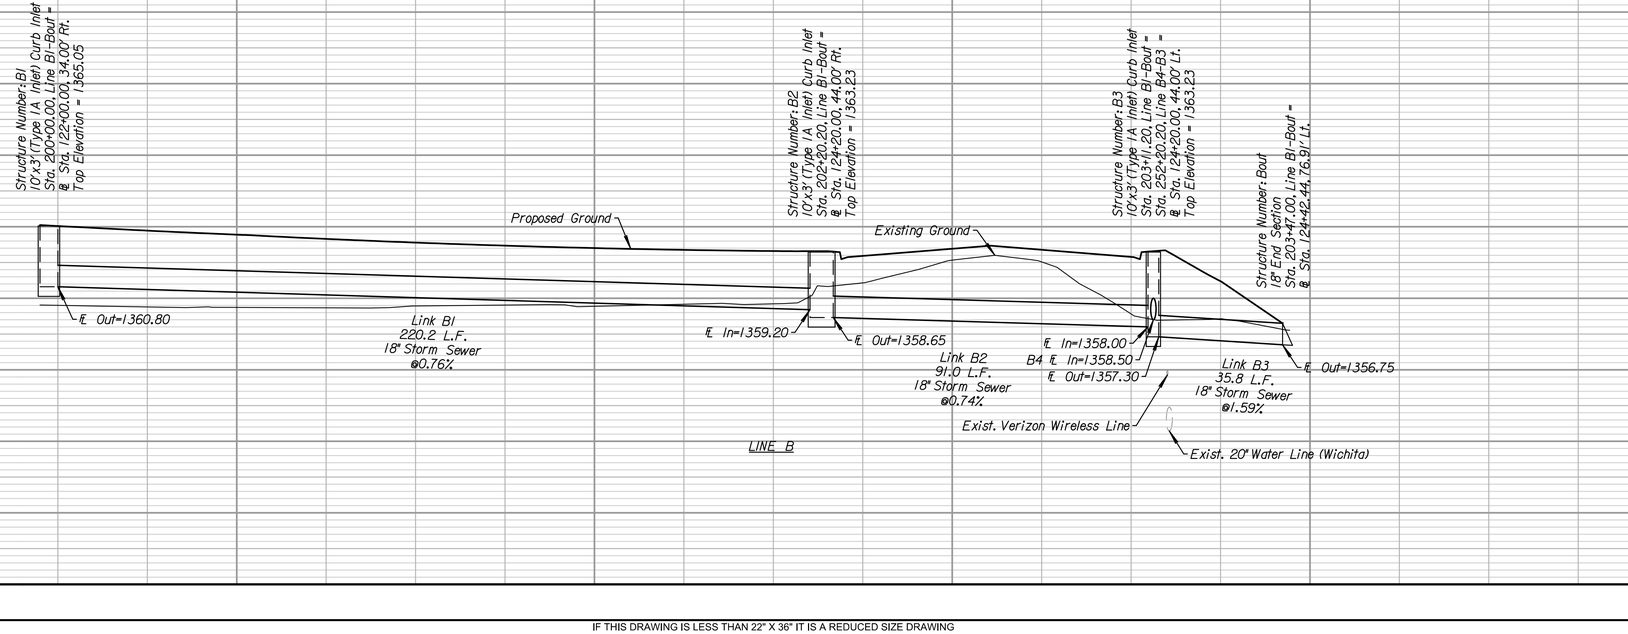

CONSULTANTS:

REVISIONS:

MARK	DATE	DESCRIPTION

45TH & HILLSIDE
INTERSECTION IMPROVEMENT

PROJ NO:	87 N-0616-01
SCALE:	1"=20'
DATE:	10/9/2017
DESIGNED BY:	TAU
DRAWN BY:	TAU
CHECKED BY:	MDB

SHEET TITLE:

HILLSIDE AVENUE
STORM SEWER:
LINE B

SHEET NO.
25
SHEET 25 OF 166

IF THIS DRAWING IS LESS THAN 22" X 36" IT IS A REDUCED SIZE DRAWING

taummel
10/9/2017 - 12:59:37 PM c:\transystems\ow_local\transyscorp-pw1\taummel\d0258264\C-SDR-M01-102.DGN