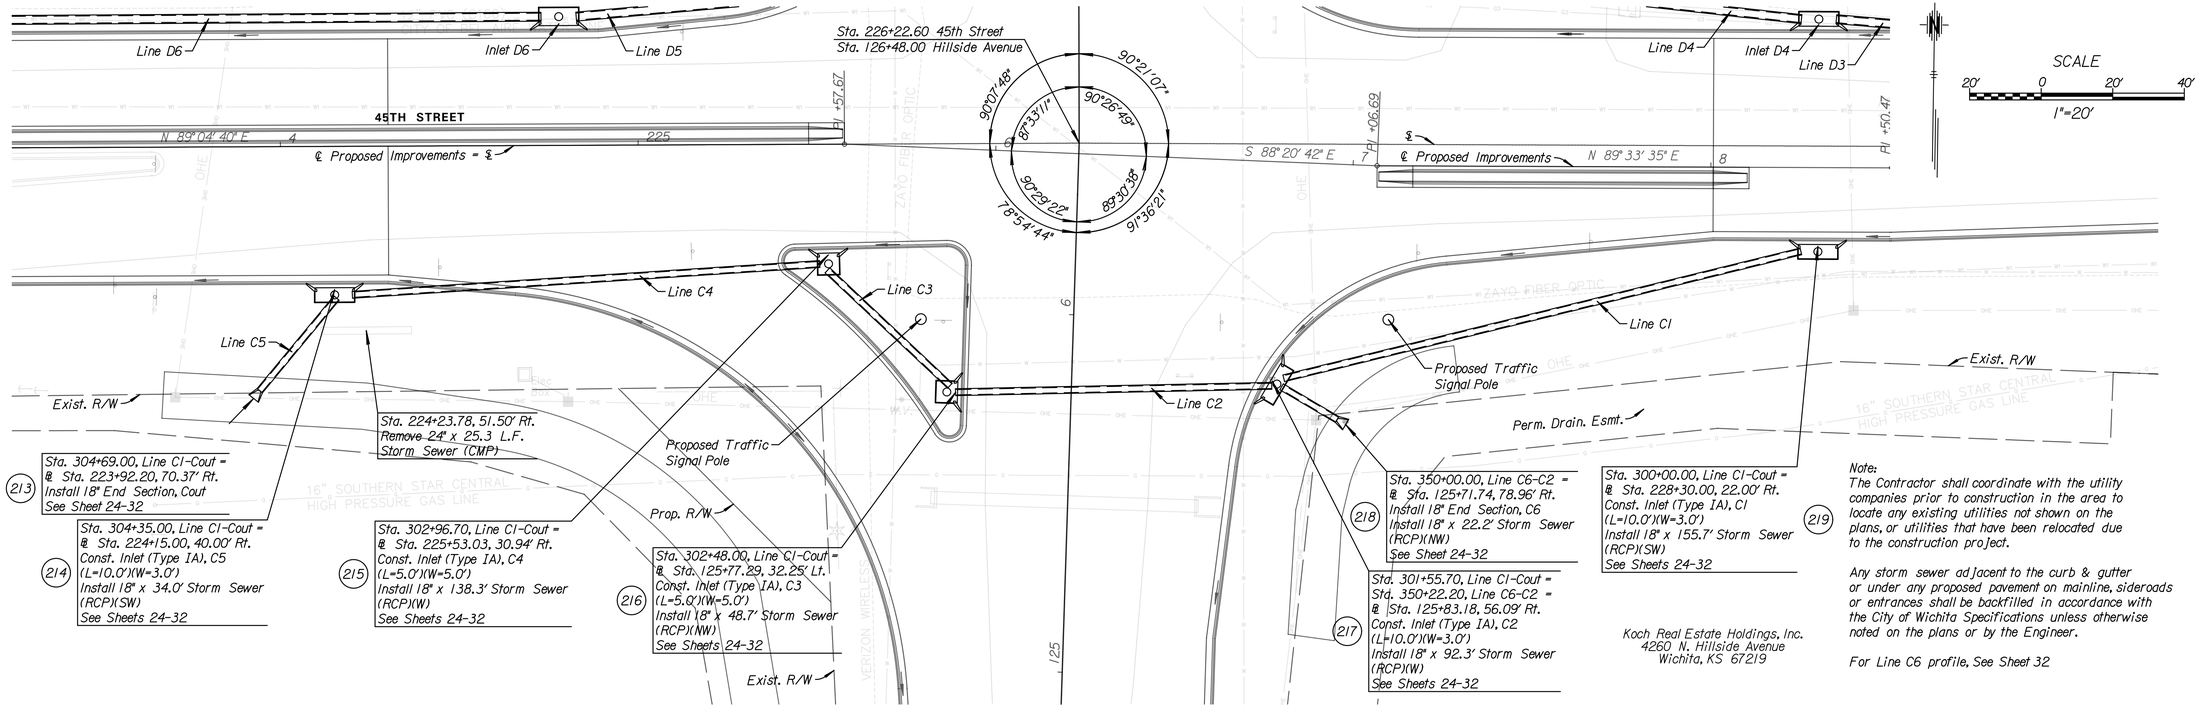

All utilities shown in the profile are shown at approximate depths and drawn in with the best information supplied by the utility companies. The Contractor is responsible for field verifying the locations and depths of utilities prior to construction in that area.

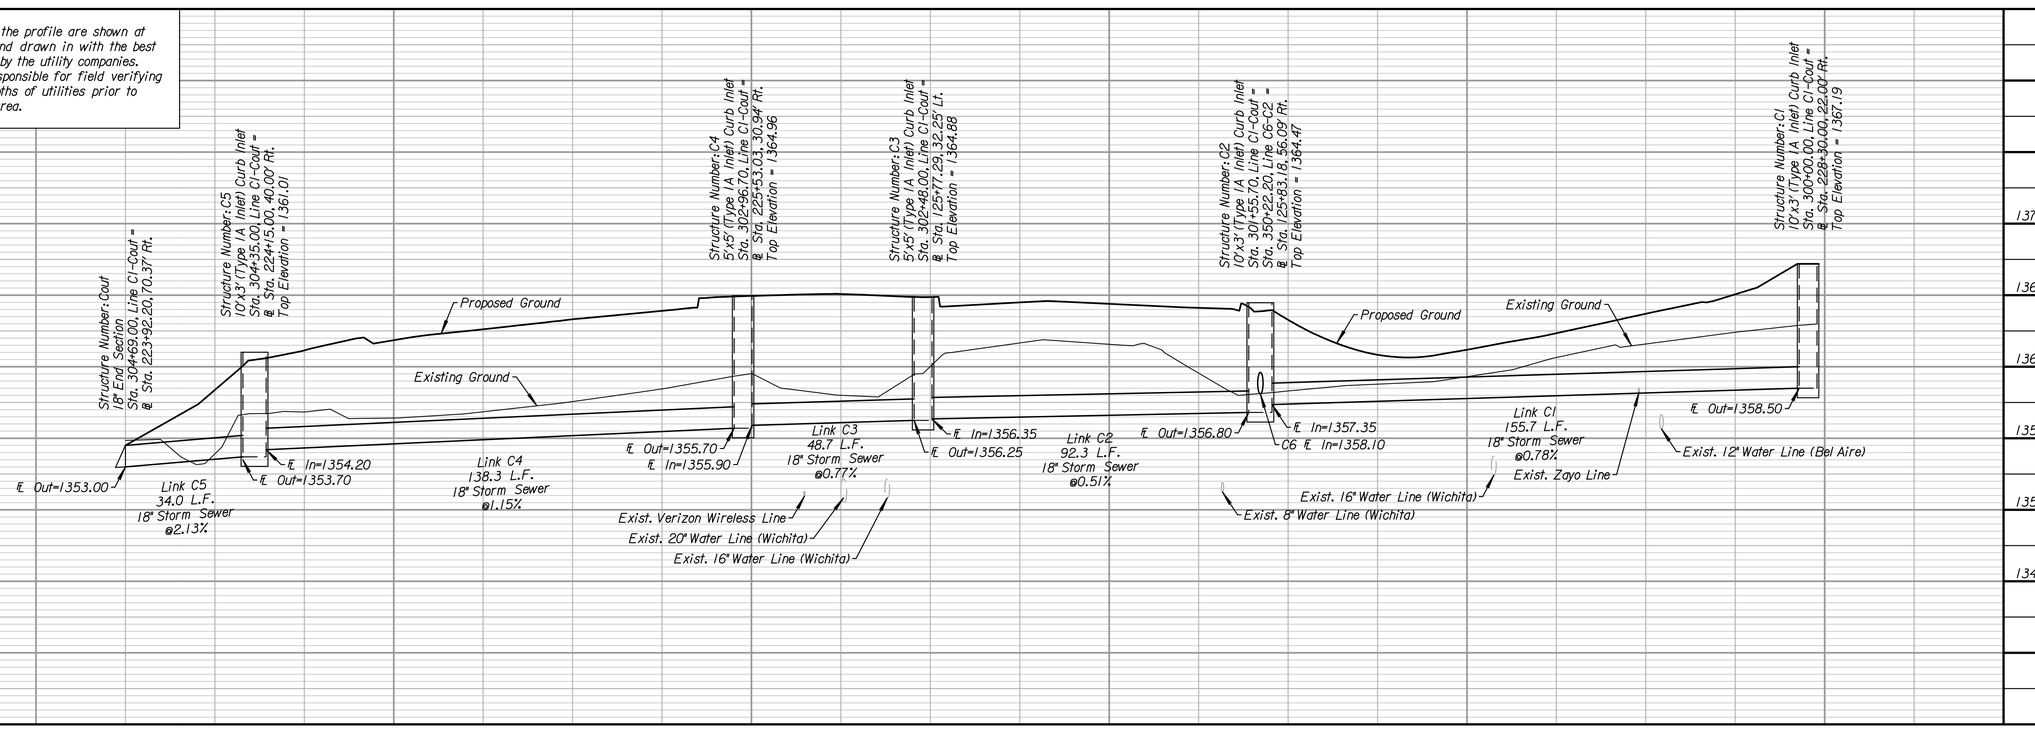

Trans Systems
245 NORTH WACO
SUITE 222
WICHITA, KANSAS 67202
PHONE: 316-303-3000
FAX: 316-303-0156

CONSULTANTS:

45TH & HILLSIDE
INTERSECTION IMPROVEMENT
WICHITA, KANSAS

CITY OF WICHITA

REVISIONS:			
MARK	DATE	DESCRIPTION	

PROJ NO:	87 N-0616-01
SCALE:	1"=20'
DATE:	10/9/2017
DESIGNED BY:	TAU
DRAWN BY:	TAU
CHECKED BY:	MDB

SHEET TITLE:

45TH STREET STORM SEWER: LINE C

SHEET NO.

28

SHEET 28 OF 166

IF THIS DRAWING IS LESS THAN 22" X 36" IT IS A REDUCED SIZE DRAWING

taummel 10/9/2017 - 12:55:50 PM c:\transystems\tow_local\transyscorp-pw1\taummel\d0258264\C-SDR-M02-104.DGN