SCALE
20' 0 20' 40'
1"=20'

Note:
The Contractor shall coordinate with the utility companies prior to construction in the area to locate any existing utilities not shown on the plans, or utilities that have been relocated due to the construction project.

Any storm sewer adjacent to the curb & gutter or under any proposed pavement on mainline, sideroads or entrances shall be backfilled in accordance with the City of Wichita Specifications unless otherwise noted on the plans or by the Engineer.

Fill sand or fill grout for the abandoned storm sewer shall be considered SUBSIDIARY to the bid item "Pipe Abandoned in Place"

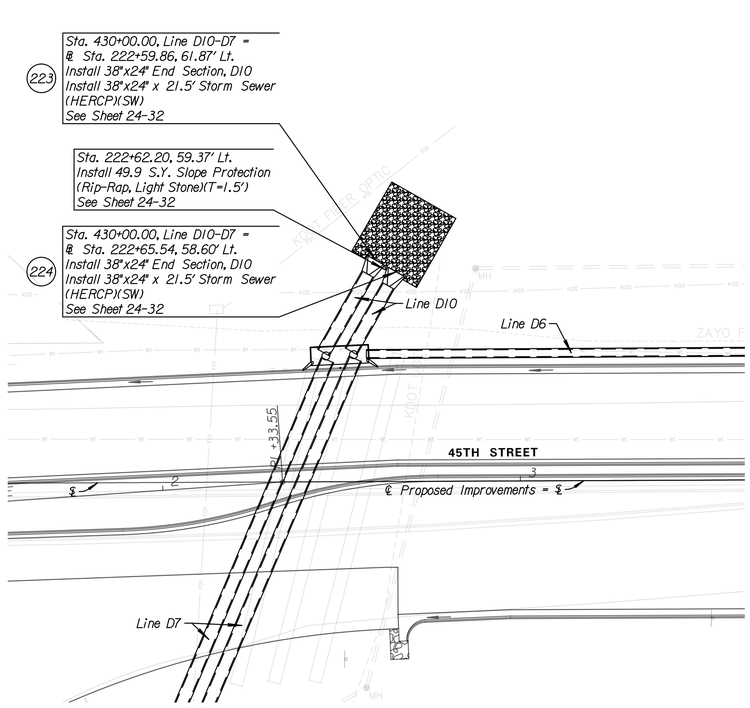

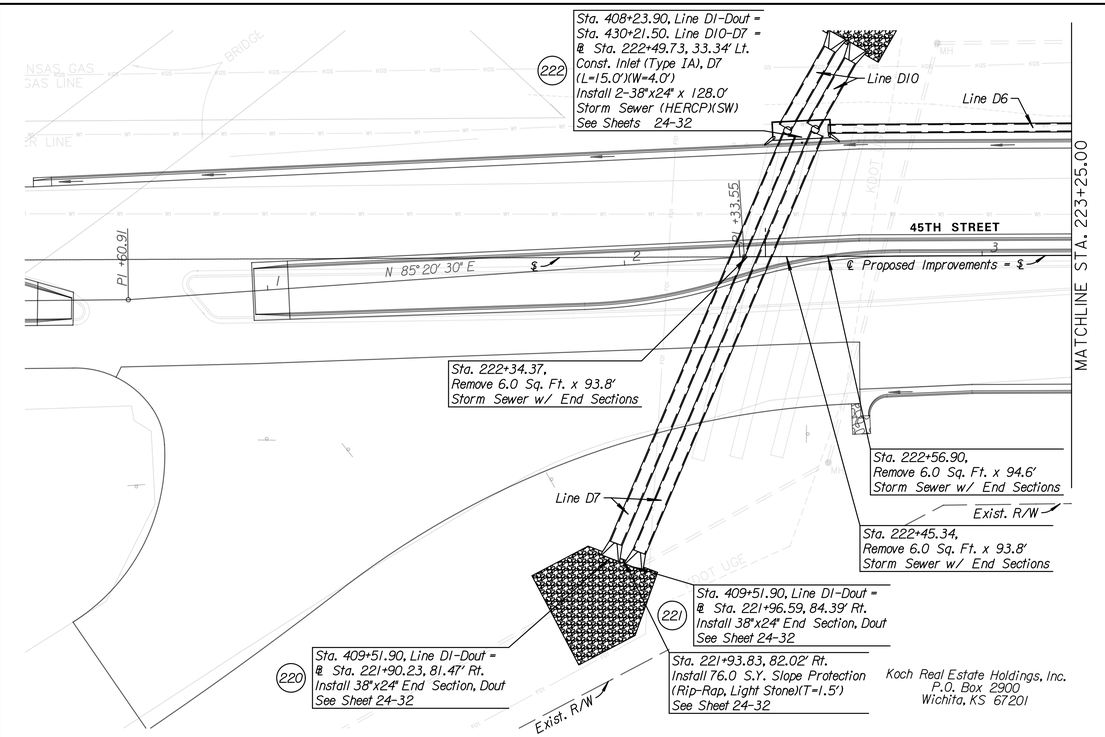

All utilities shown in the profile are shown at approximate depths and drawn in with the best information supplied by the utility companies. The Contractor is responsible for field verifying the locations and depths of utilities prior to construction in that area.

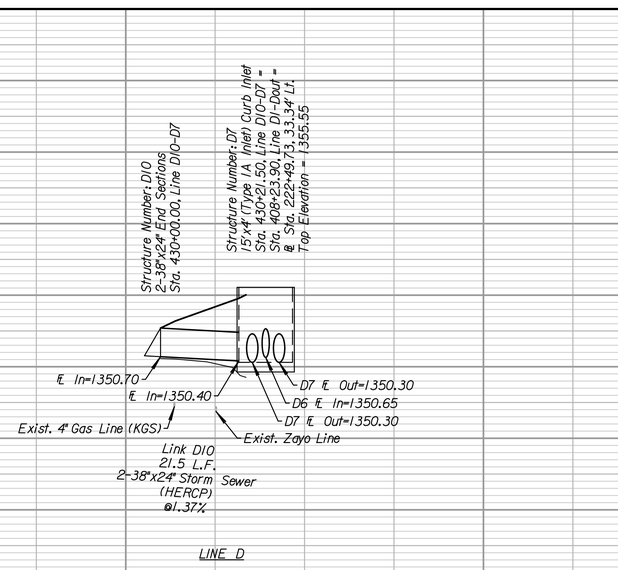

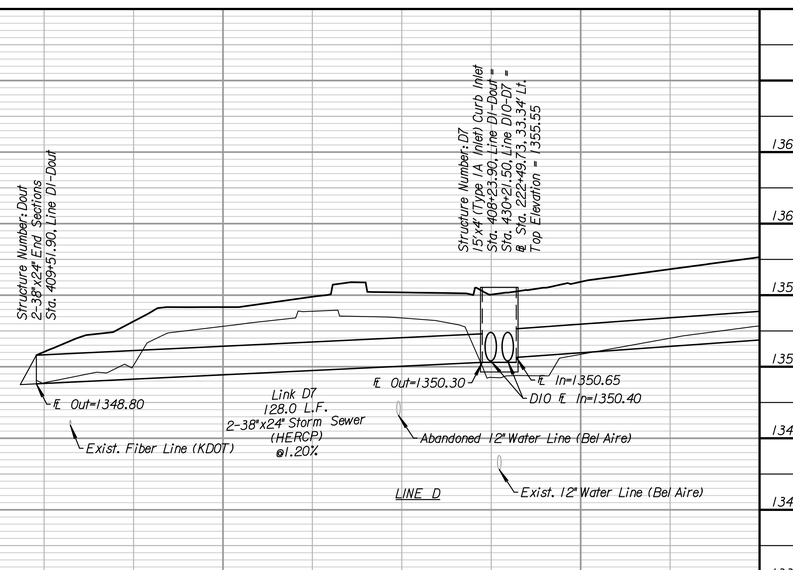

TranSystems
245 NORTH WACO
SUITE 222
WICHITA, KANSAS 67202
PHONE: 316-303-3000
FAX: 316-303-0156

CONSULTANTS:

45TH & HILLSIDE
INTERSECTION IMPROVEMENT
WICHITA, KANSAS

CITY OF WICHITA

REVISIONS:

MARK	DATE	DESCRIPTION

PROJ NO:	87 N-0616-01
SCALE:	1"=20'
DATE:	10/9/2017
DESIGNED BY:	TAU
DRAWN BY:	TAU
CHECKED BY:	MDB

SHEET TITLE:

45TH STREET
STORM SEWER:
LINE D

SHEET NO.
29
SHEET 29 OF 166

taummel
10/9/2017 - 12:59:55 PM c:\transystems\tow_local\transyscorp-pw1\taummel\d0258264\C-SDR-M02-101.DGN
IF THIS DRAWING IS LESS THAN 22" X 36" IT IS A REDUCED SIZE DRAWING