LEGEND

- Longitudinal Joint
- Contraction Joint
- Expansion Joint

Note:
All mainline concrete pavement for the intersection of 45th Street & Hillside Avenue shall be "Concrete Pavement (9")(Reinforced)" unless otherwise noted.

Pavement joints shall be continue through curb & gutter and match joint patterns where possible.

For information on Hillside Avenue Jointing lengths, See Sheets 45-47

For information on 45th Street Jointing lengths, See Sheets 45thJoint

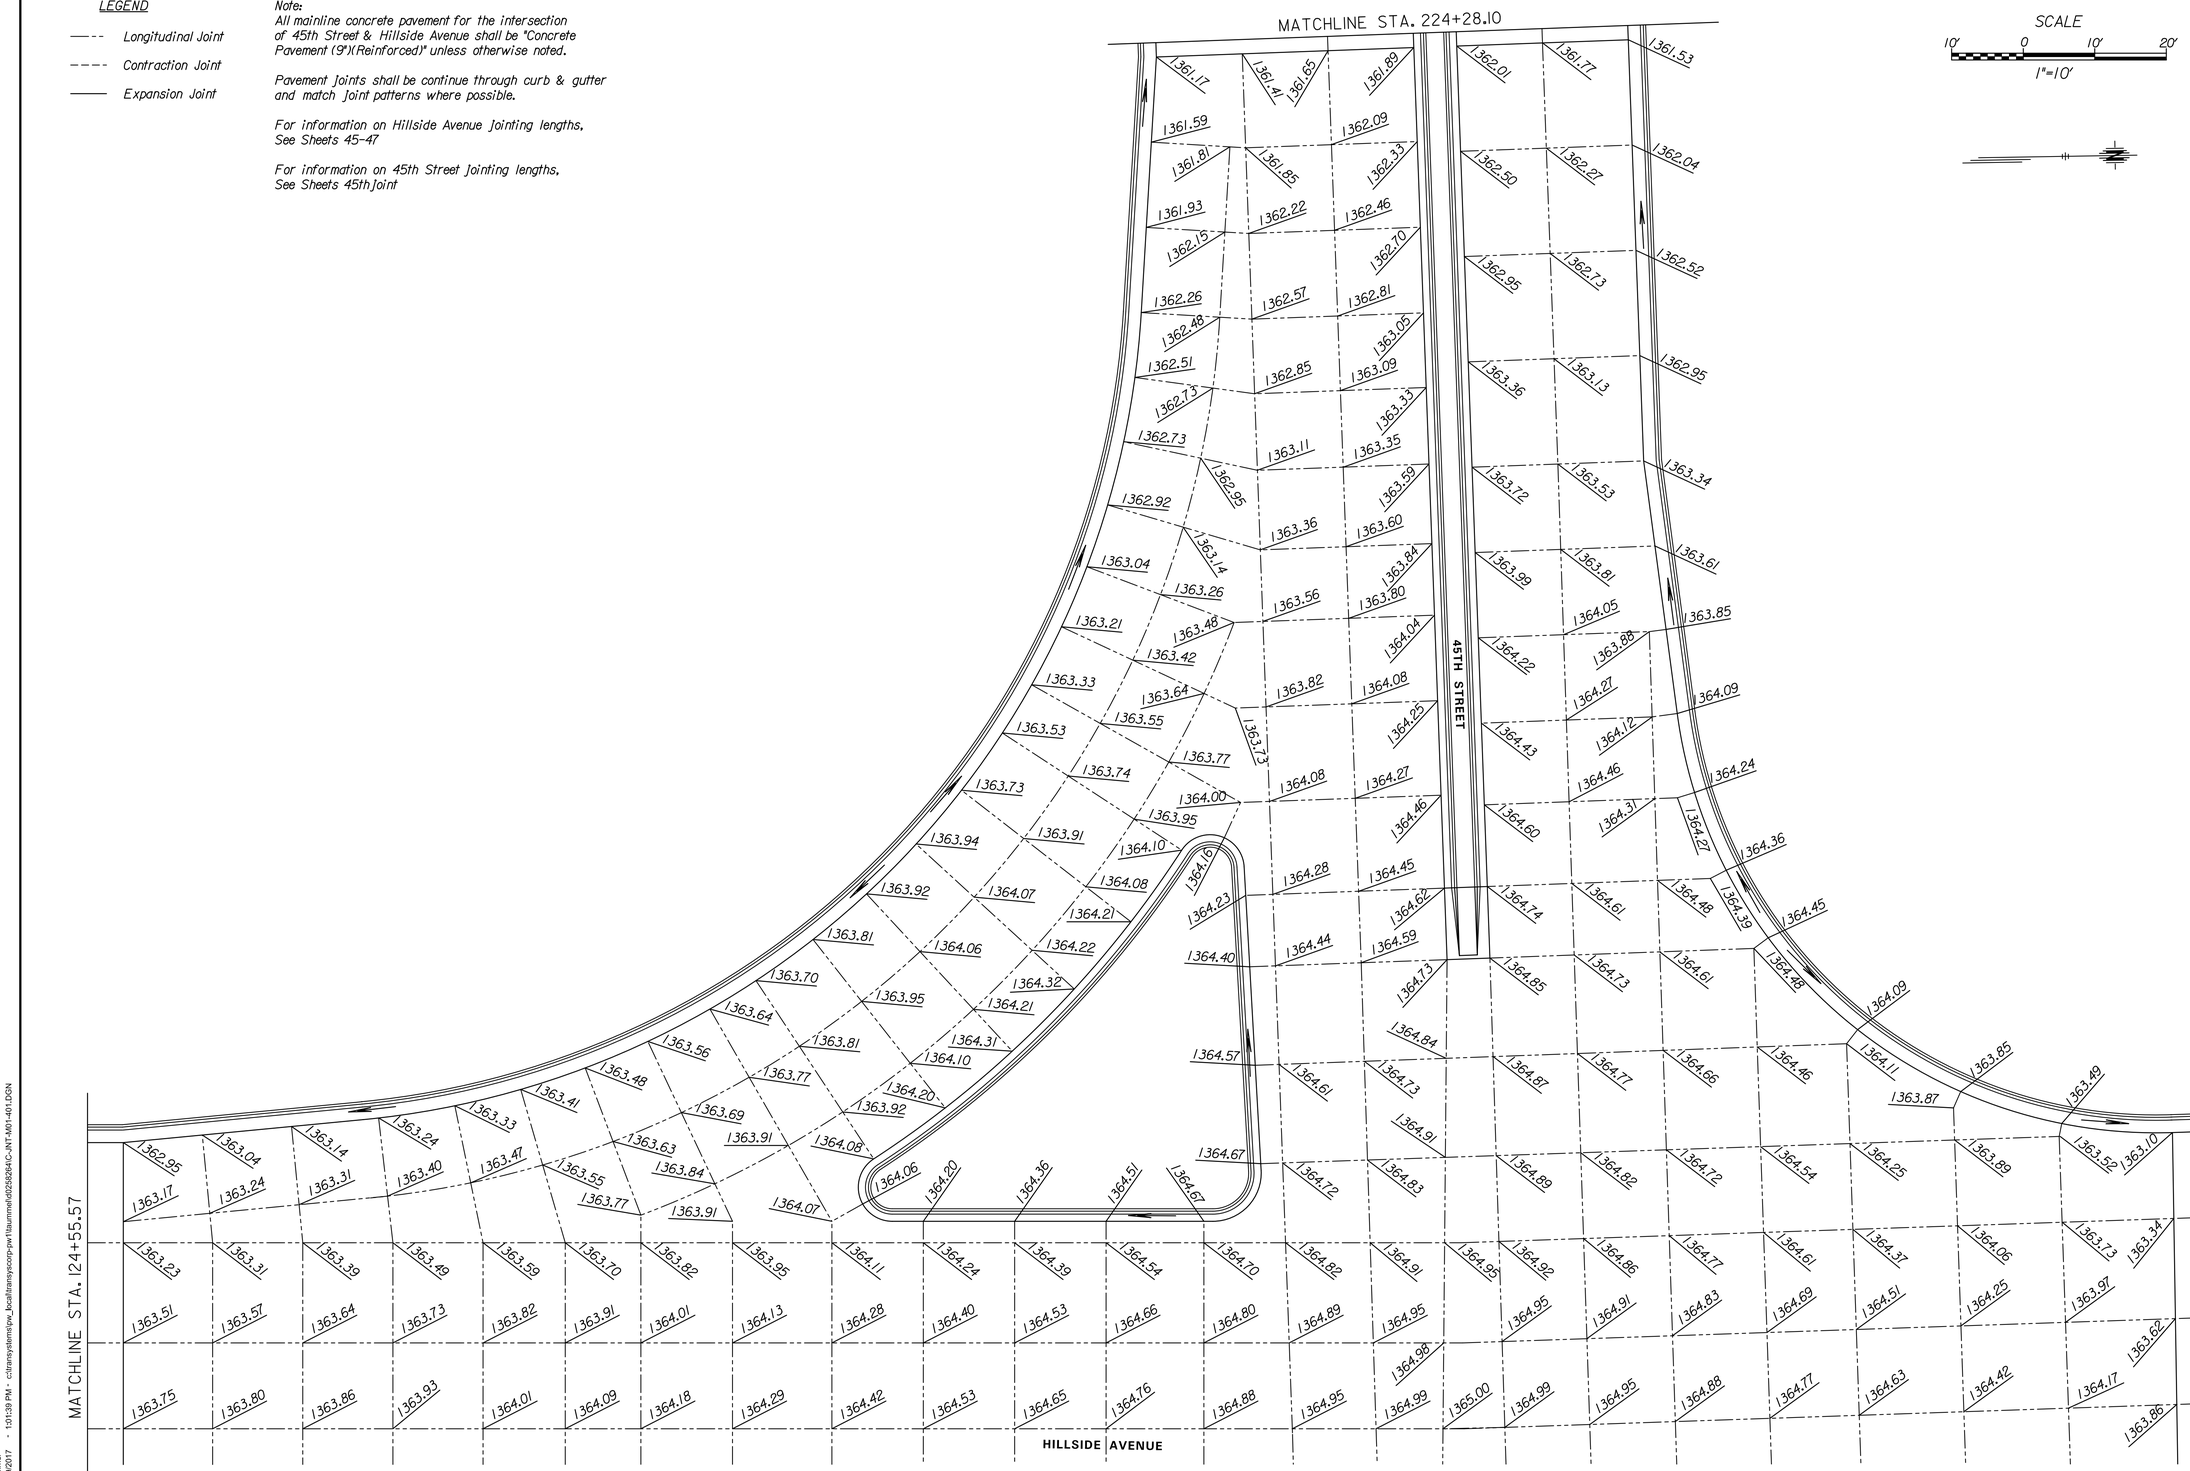

SCALE
10' 0 10' 20'
1"=10'

TranSystems
245 NORTH WACO
SUITE 222
WICHITA, KS 67202
PHONE: 316-303-3000
FAX: 316-303-0156

CONSULTANTS:

45TH & HILLSIDE
INTERSECTION IMPROVEMENT
WICHITA, KANSAS

CITY OF WICHITA

REVISIONS:		
MARK	DATE	DESCRIPTION

PROJ NO:	87 N-0616-01
SCALE:	1"=20'
DATE:	10/9/2017
DESIGNED BY:	TAU
DRAWN BY:	TAU
CHECKED BY:	MDB

SHEET TITLE:
INTERSECTION PAVEMENT JOINTING DETAILS

SHEET NO.
52
SHEET 52 OF 166

taummel
10/9/2017 - 1:01:39 PM - c:\transystems\tw_local\transyscorp-pw1\taummel\d0258264\C-JNT-M01-401.DGN

IF THIS DRAWING IS LESS THAN 22" X 36" IT IS A REDUCED SIZE DRAWING