LEGEND

- Phase Ib
- Single Post/Skid Mounted Sign
- Channelizer
- Tubular Marker (36")
- Type III Barricade
- Type III Barricade w/ Sign
- Portable Changeable Message Board
- Pavement Marking Removal

Note:
K1-104a and K1-105a shall be placed in the appropriate locations. For more details on K1-104a and K1-105a signs and sign placements, See Sheet 87

The Contractor shall see the detour overview maps for more information on the overall traffic control layout for the project, See Sheets 69 & 70

The Contractor may alter the arrangement of any traffic control devices deemed necessary for the progress of the project. All changes shall be submitted to the Engineer for approval prior to the rearranging of devices.

The Contractor shall keep the necessary traffic control signs in the same location for the road closure as they were laid out in Phase 1a

SCALE
20' 0 20' 40'
1"=20'

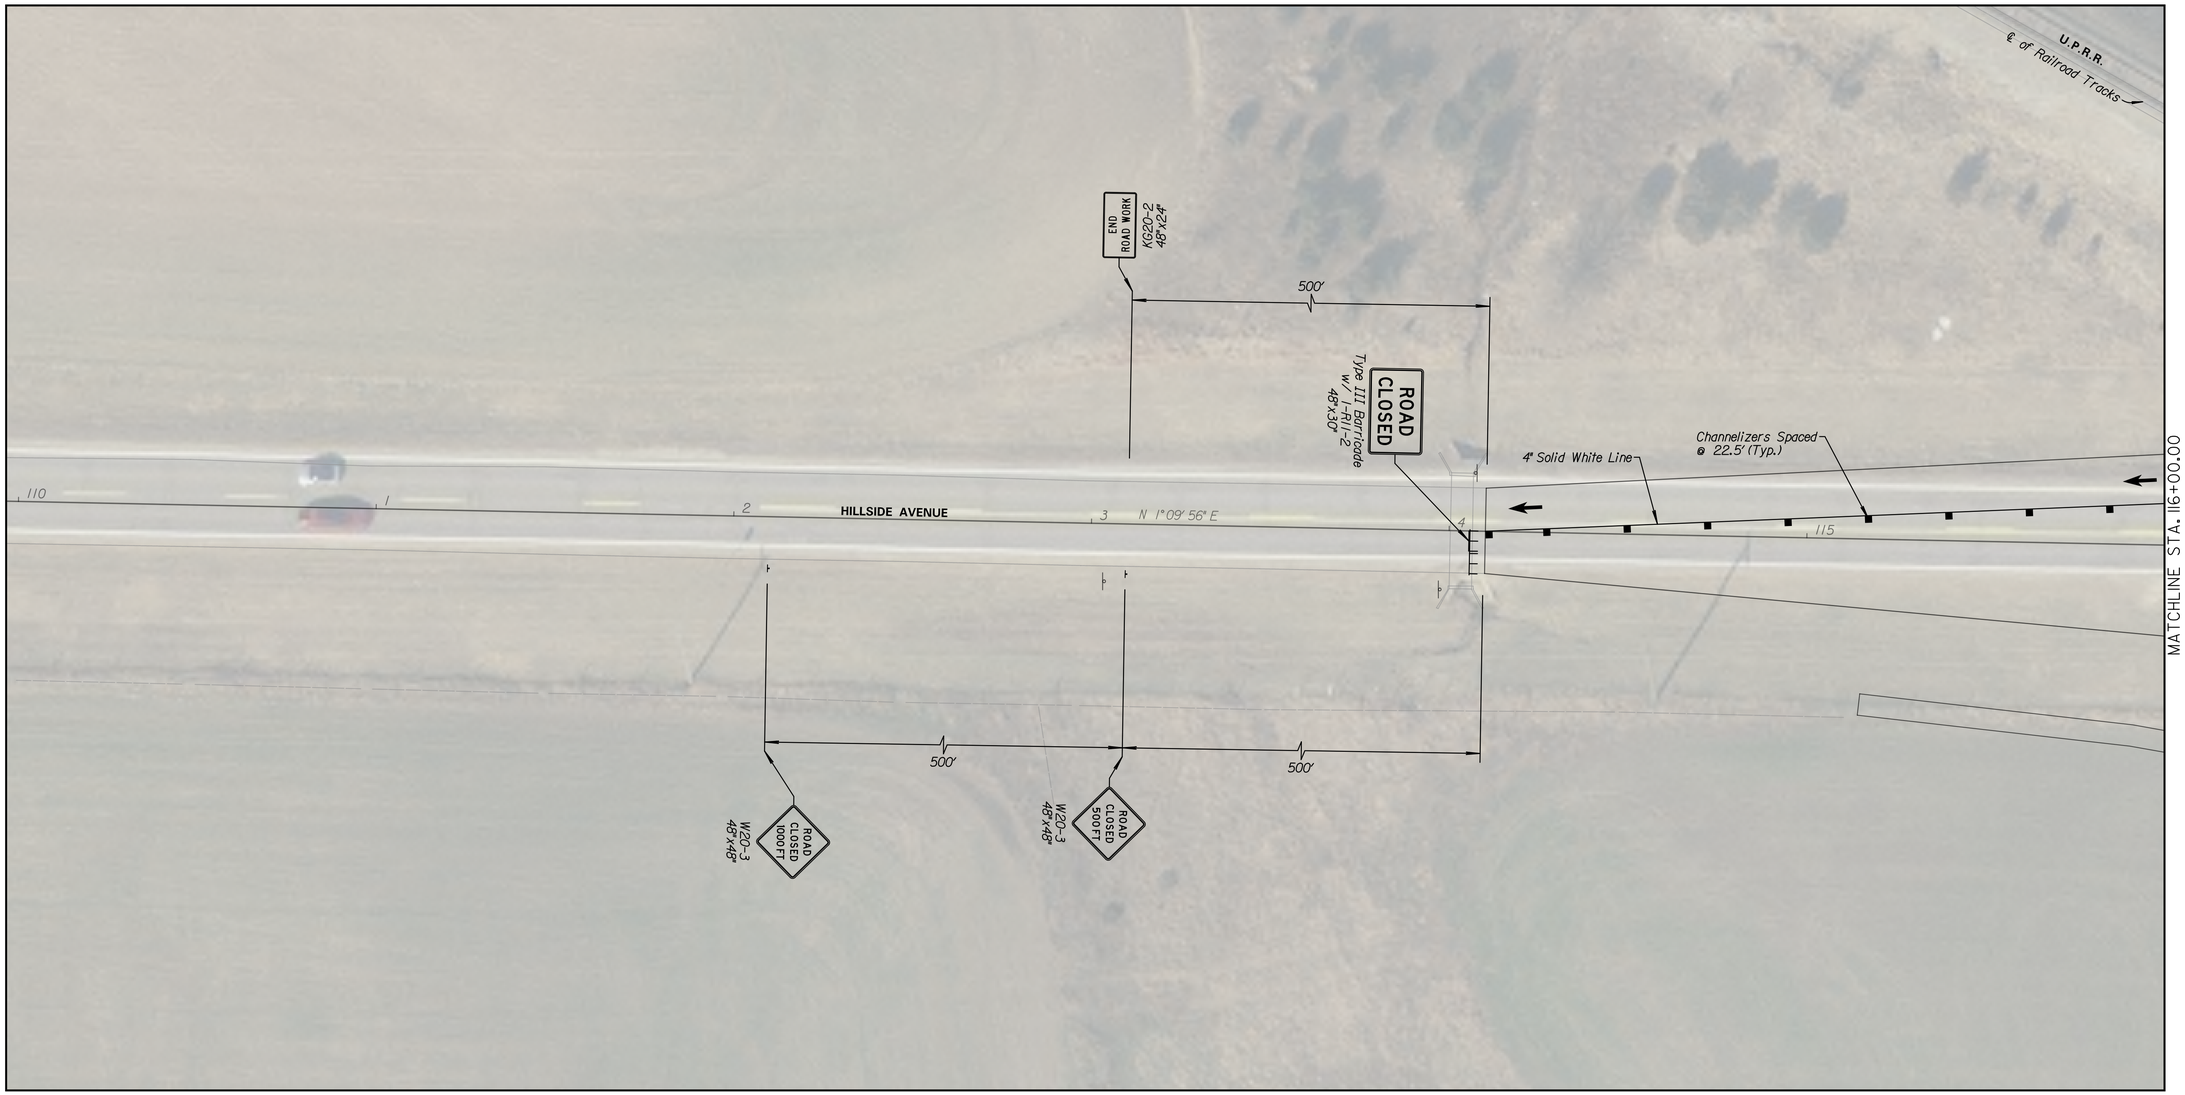



TranSystems
245 NORTH WACO
SUITE 222
WICHITA, KS 67202
PHONE: 316-303-3000
FAX: 316-303-0156


CONSULTANTS:

45TH & HILLSIDE
INTERSECTION IMPROVEMENT

CITY OF WICHITA

REVISIONS:

| MARK | DATE | DESCRIPTION |
|---|---|---|

| | |
|---|---|
| PROJ NO: | 87 N-0616-01 |
| SCALE: | 1"=20' |
| DATE: | 10/9/2017 |
| DESIGNED BY: | TAU |
| DRAWN BY: | TAU |
| CHECKED BY: | MDB |

SHEET TITLE:

TRAFFIC CONTROL PHASE 1B

SHEET NO.
80
SHEET 80 OF 166


taurmel
10/9/2017 - 1:19:04 PM - c:\transystems\pw_local\transcorp-pw1\taurmel\d0258264\C-CPP-M01-109.DGN


IF THIS DRAWING IS LESS THAN 22" X 36" IT IS A REDUCED SIZE DRAWING