

FHWA REGION NO.	STATE	PROJECT NUMBER	FISCAL YEAR	SHEET NUMBER	TOTAL SHEETS
7	KANSAS	87N-0128-01	.	5	118

DATE	BY	
		REFERENCES NOTED
		REFERENCES CHECKED

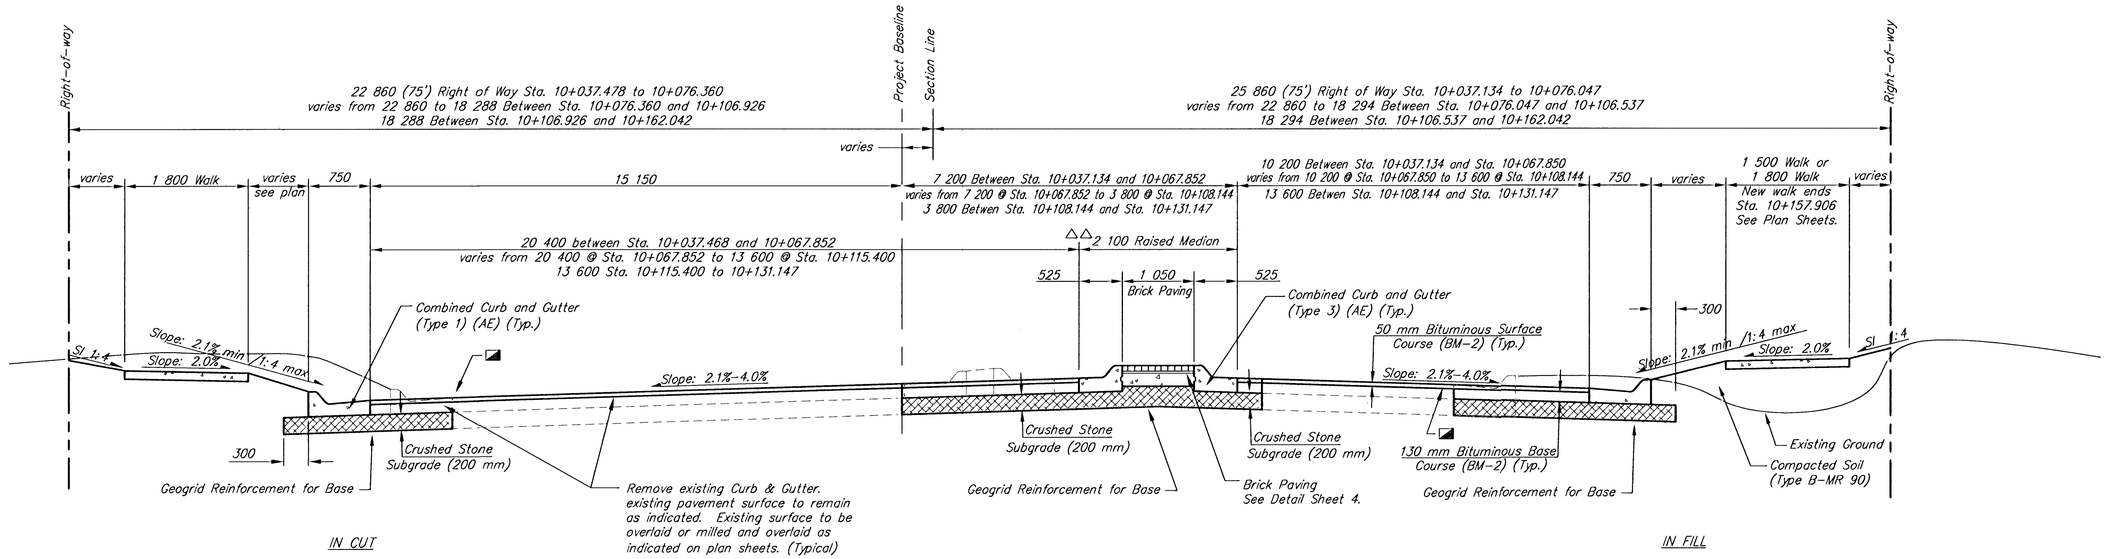

△△ Median Curb ends @ Sta. 10+131.147

TYPICAL SECTION
10+037.134 TO 10+162.042

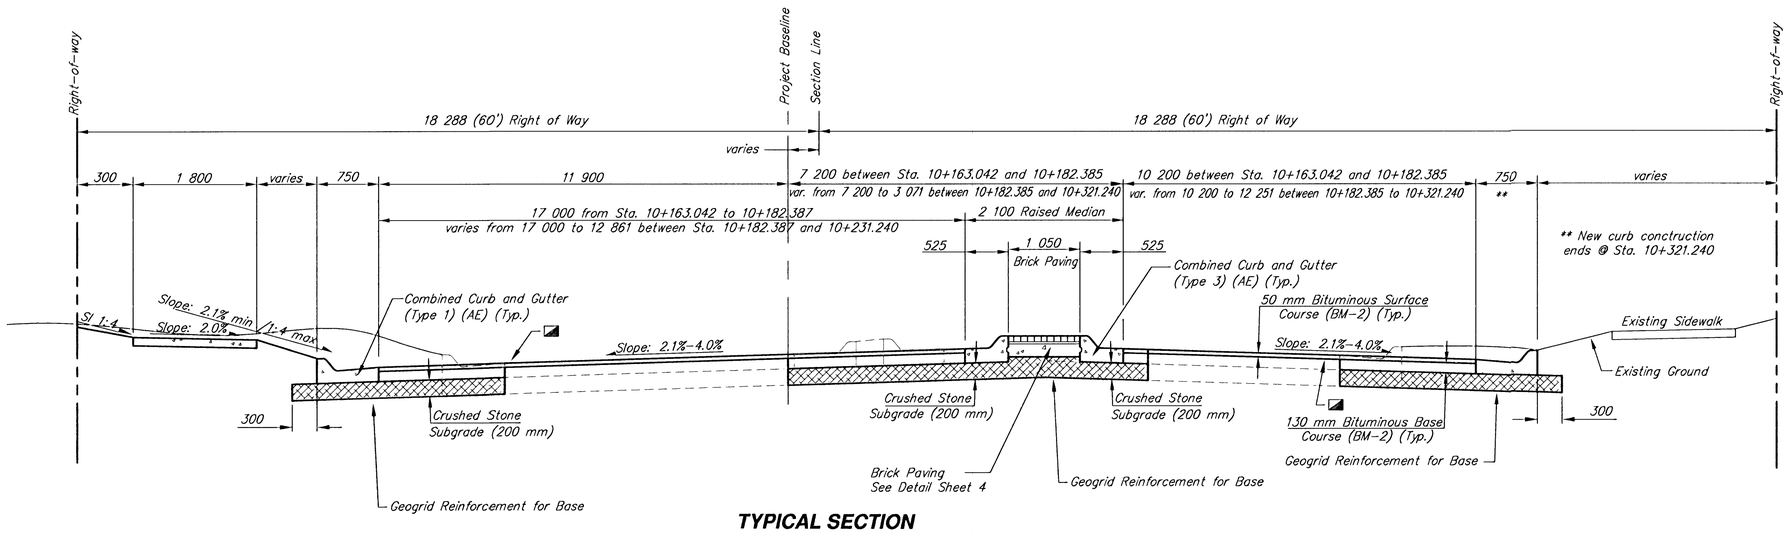

TYPICAL SECTION
10+163.042 TO 10+231.240

CENTRAL AND RIDGE ROAD IMPROVEMENTS
TYPICAL SECTIONS

SRB
924 NORTH MAIN
WICHITA, KANSAS 67203
http://www.feist.com/~srb
316-264-8008
FAX 264-4621
E-Mail: srb@feist.com
SAVOY, RUGGLES & BOHM, P. A.
ENGINEERING & SURVEYING

PROJECT NUMBER
472-76-245-83057-000-000-001

DRAWN	DESIGN	REVIEW	DATE	UTILITY	SRB JOB
CMB/KWL	JRA		Dec. 13, 2000		1218T

REVISED

SHEET TITLE: Typical Secs 3

5

118