

FHWA REGION NO.	STATE	PROJECT NUMBER	FISCAL YEAR	SHEET NUMBER	TOTAL SHEETS
7	KANSAS	87N-0128-01	.	6	118


BY	DATE
REFERENCES NOTED	
REFERENCES CHECKED	

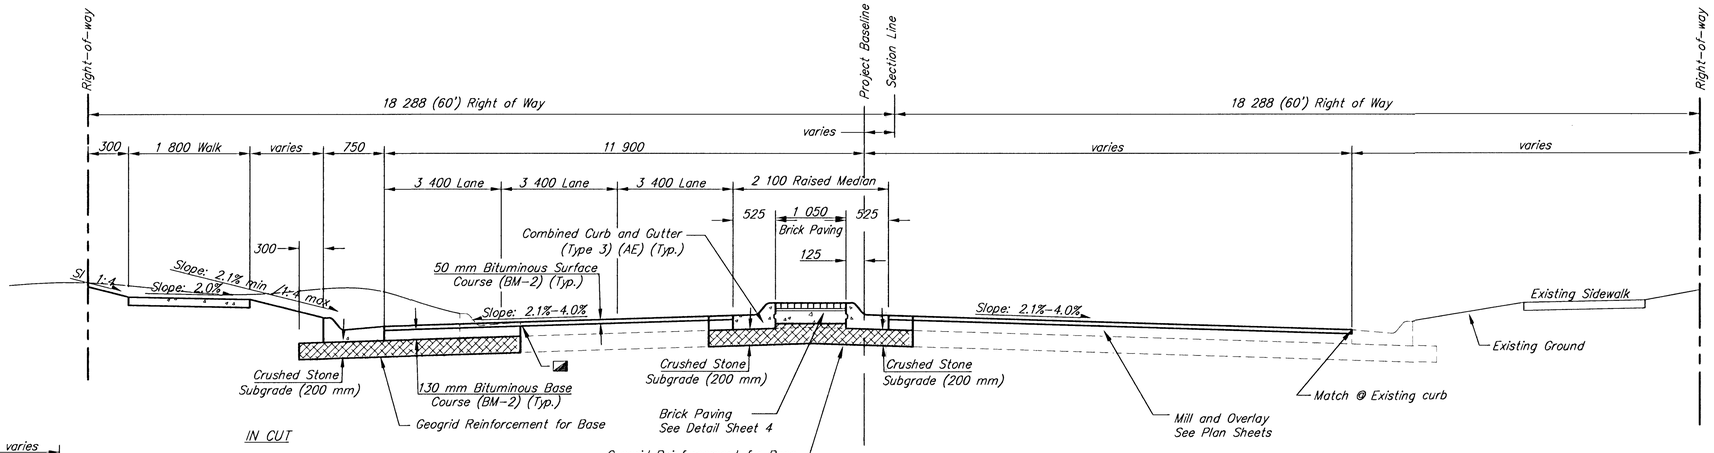

TYPICAL SECTION
10+264.573 TO 10+282.895
10+390.282 TO 10+434.446

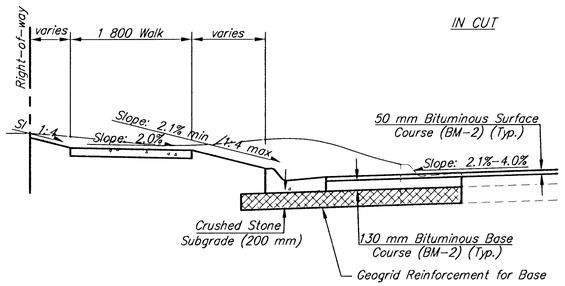

TYPICAL LANE WIDTH ADDITION DETAIL
10+434.446 TO 10+577.875

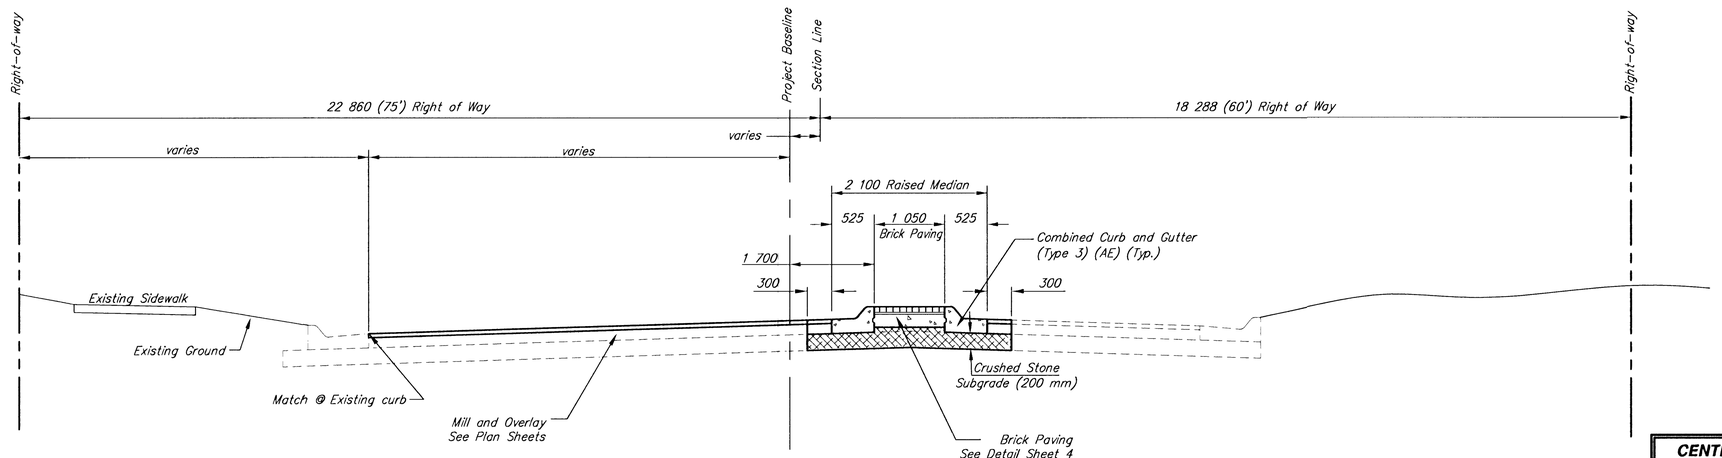

TYPICAL SECTION
10+316.362 TO 10+349.995

CENTRAL AND RIDGE ROAD IMPROVEMENTS
TYPICAL SECTIONS

SRB
924 NORTH MAIN
WICHITA, KANSAS 67203
http://www.feist.com/~srb
316-264-8008
FAX 264-4821
E-Mail: srb@feist.com
SAVOY, RUGGLES & BOHM, P. A.
ENGINEERING & SURVEYING

PROJECT NUMBER
472-76-245-83057-000-000-001

DRAWN	DESIGN	REVIEW	DATE	UTILITY	SRB JOB
CMB/KWL	JRA		Dec. 13, 2000		1218T

REVISED

Sheet List: Typical Secs 4 — 6 / 118