
FHWA REGION NO.	STATE	PROJECT NUMBER	FISCAL YEAR	SHEET NUMBER	TOTAL SHEETS
7	KANSAS	87N-0128-01	.	8	118


BY	DATE
REFERENCES NOTED	
REFERENCES CHECKED	

All existing pavement adjacent to new pavement surface where the old pavement is to be overlaid with 50mm Bituminous Surface may be milled per Detail, Sheet 8. Typical at all locations described above.

The bid item for this milling is lineal meters "Edge Milling (2M)".

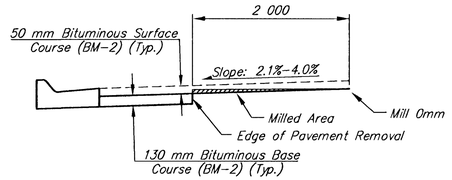

EDGE MILLING DETAIL
TYPICAL FOR PROJECT

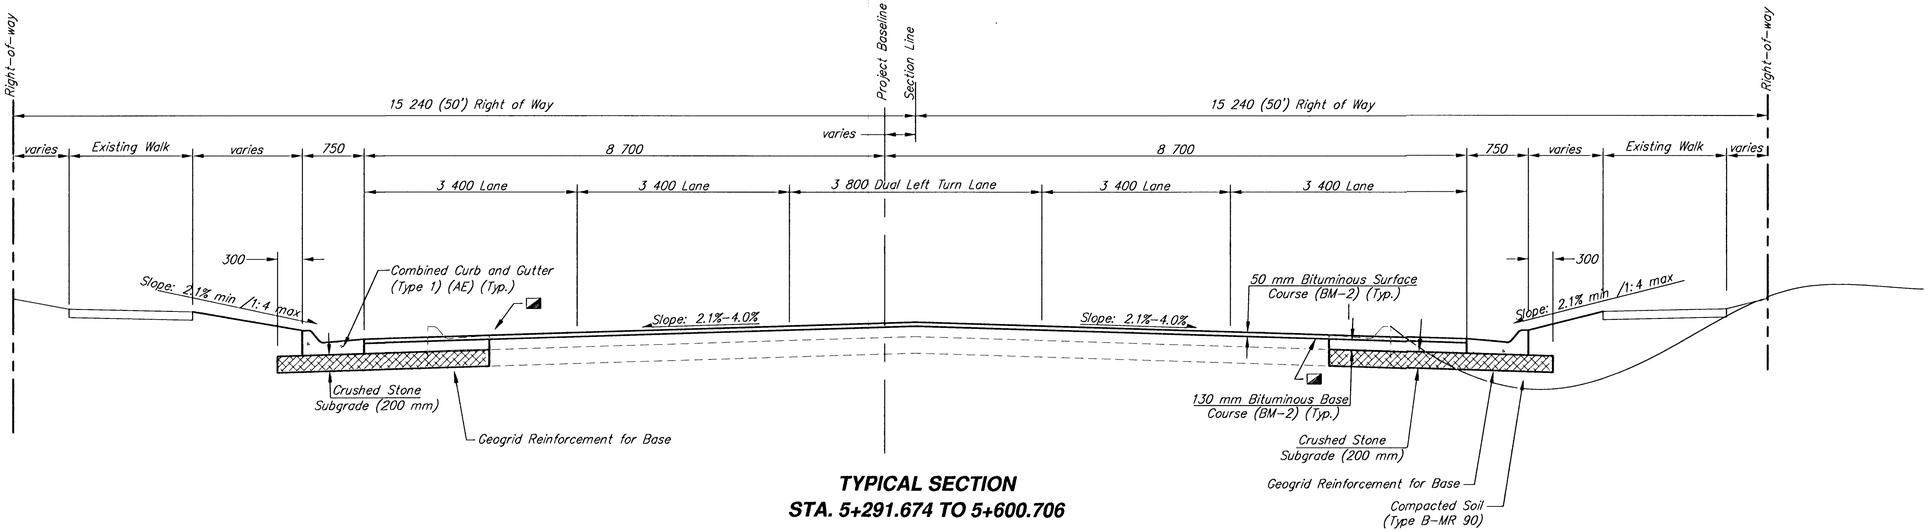

TYPICAL SECTION
STA. 5+291.674 TO 5+600.706

CENTRAL AND RIDGE ROAD IMPROVEMENTS
TYPICAL SECTIONS

SRB 924 NORTH MAIN WICHITA, KANSAS 67203 http://www.feist.com/~srb 316-264-8008 FAX 264-4621 E-Mail: srb@feist.com
SAVOY, RUGGLES & BOHM, P. A.
ENGINEERING & SURVEYING

PROJECT NUMBER 472-76-245-83057-000-000-001

DRAWN	DESIGN	REVIEW	DATE	UTILITY	SRB JOB
CMB/KWL	JRA		Dec. 13, 2000		1218T

REVISED

SHEET NO. Typical Secs 6 — 8 / 118