
FHWA REGION NO.	STATE	PROJECT NUMBER	FISCAL YEAR	SHEET NUMBER	TOTAL SHEETS
7	KANSAS	87N-0128-01	.	11	118

DATE	BY
REFERENCES NOTED	
REFERENCES CHECKED	

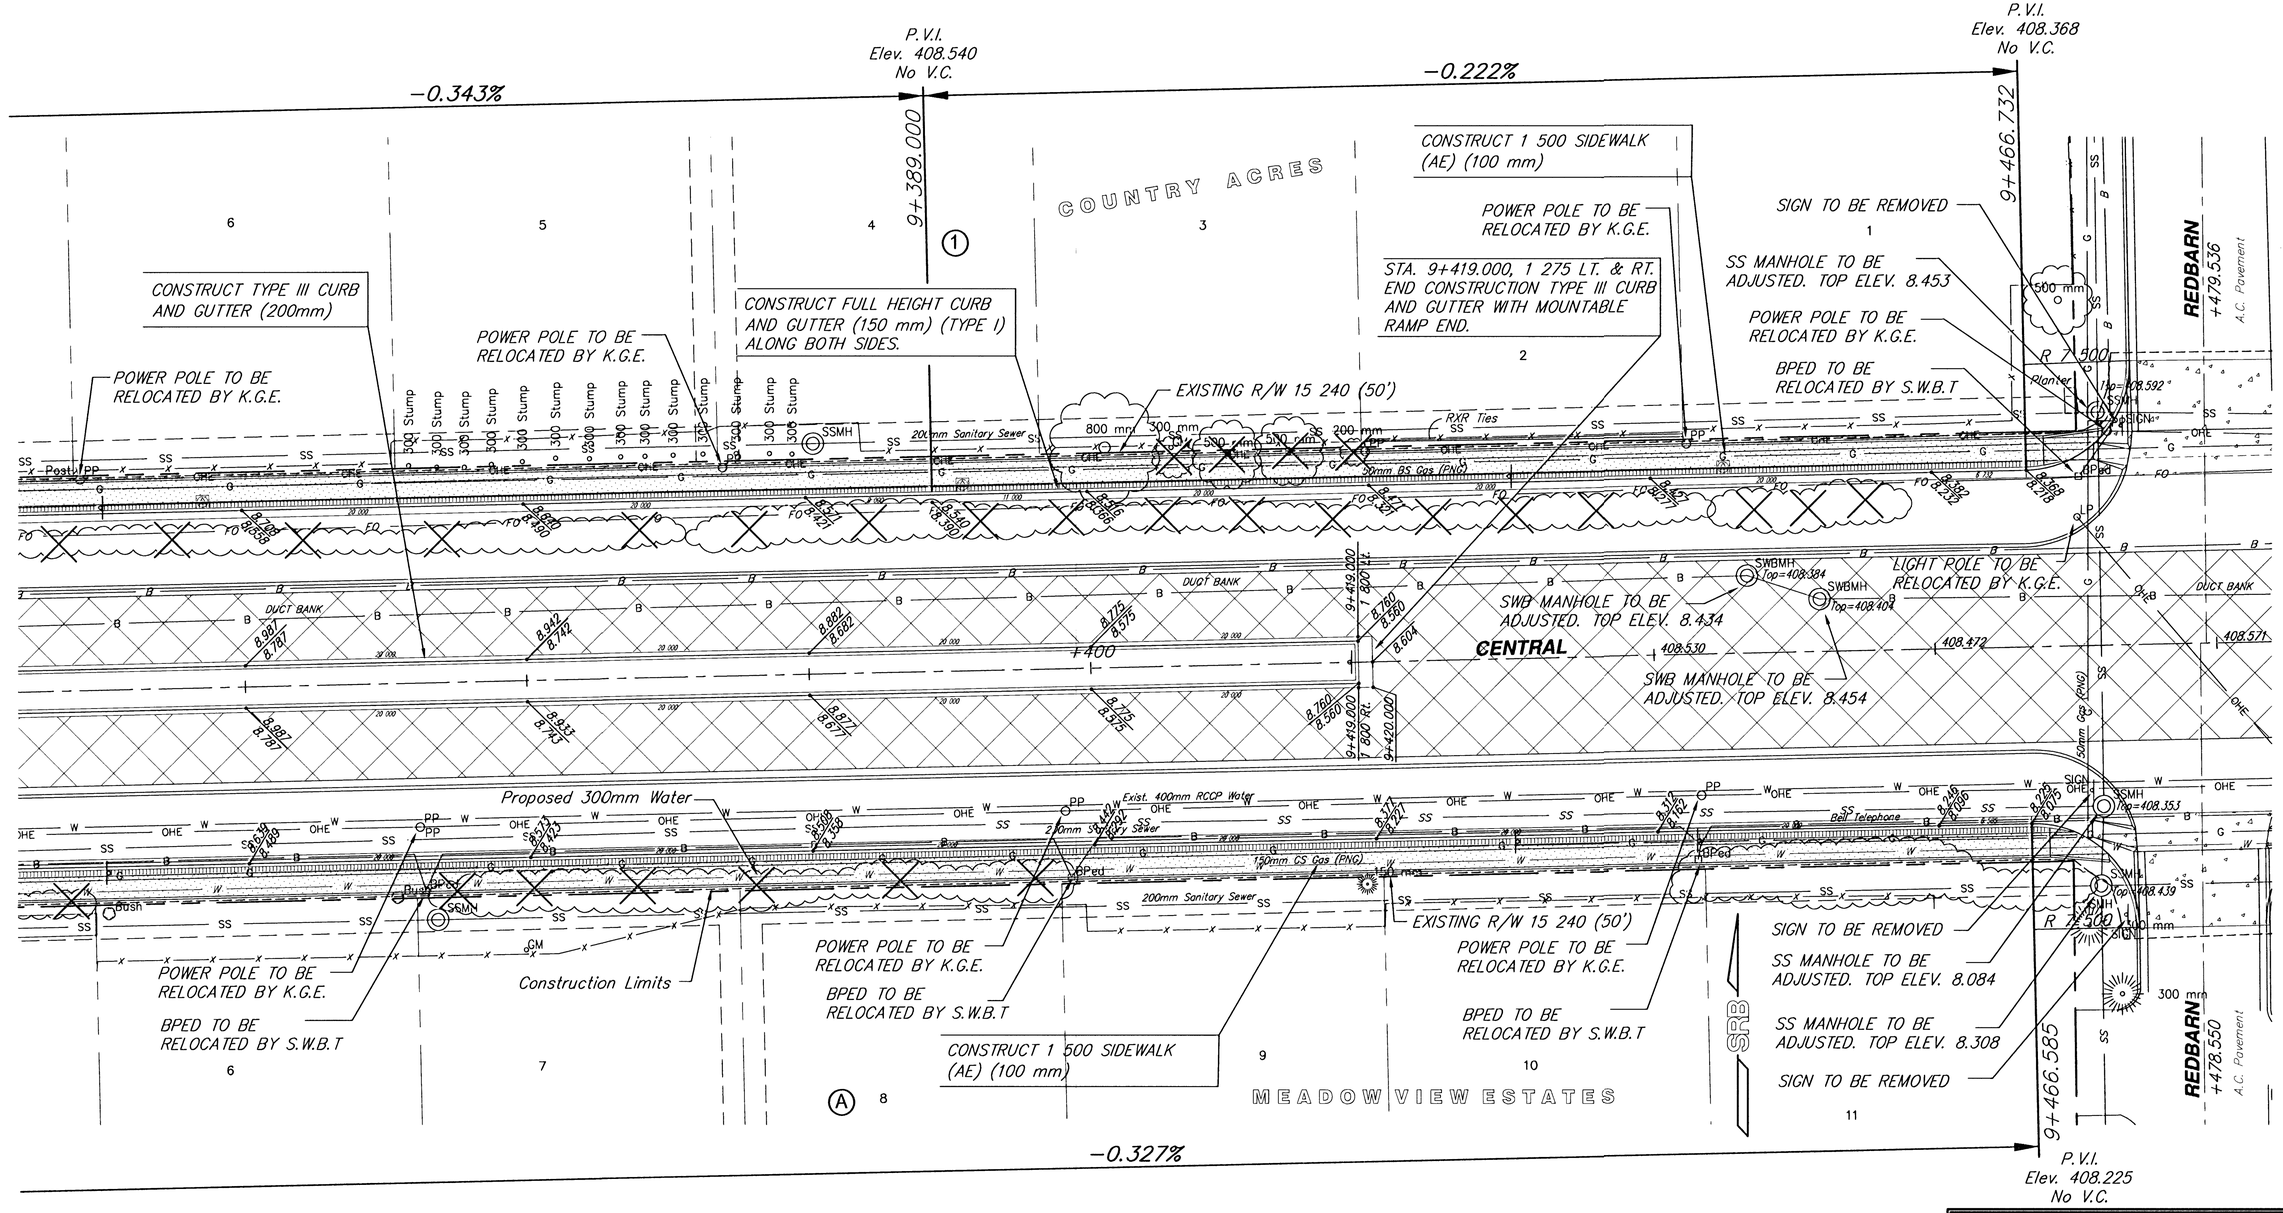

SCALE
5 0 5 10
PLAN: Lat. & Long. (meters)

CENTRAL AVE.
STATION 9+325 TO STATION 9+475

SRB
924 NORTH MAIN
WICHITA, KANSAS 67203
http://www.feist.com/~srb
316-264-8008
FAX 264-4521
E-Mail: srb@feist.com

SAVOY, RUGGLES & BOHM, P.A.
ENGINEERING & SURVEYING

PROJECT NUMBER
472-76-245-83057-000-000-001

DRAWN	DESIGN	REVIEW	DATE	UTILITY	SRB JOB
JRA	CMB/KWL		Dec. 13, 2000		1218T

PROVIDED
SHEET CONTROL 06
11
118