

DATE	BY	REFERENCES NOTED	REFERENCES CHECKED

FHWA REGION NO.	STATE	PROJECT NUMBER	FISCAL YEAR	SHEET NUMBER	TOTAL SHEETS
7	KANSAS	87N-0128-01		28	118

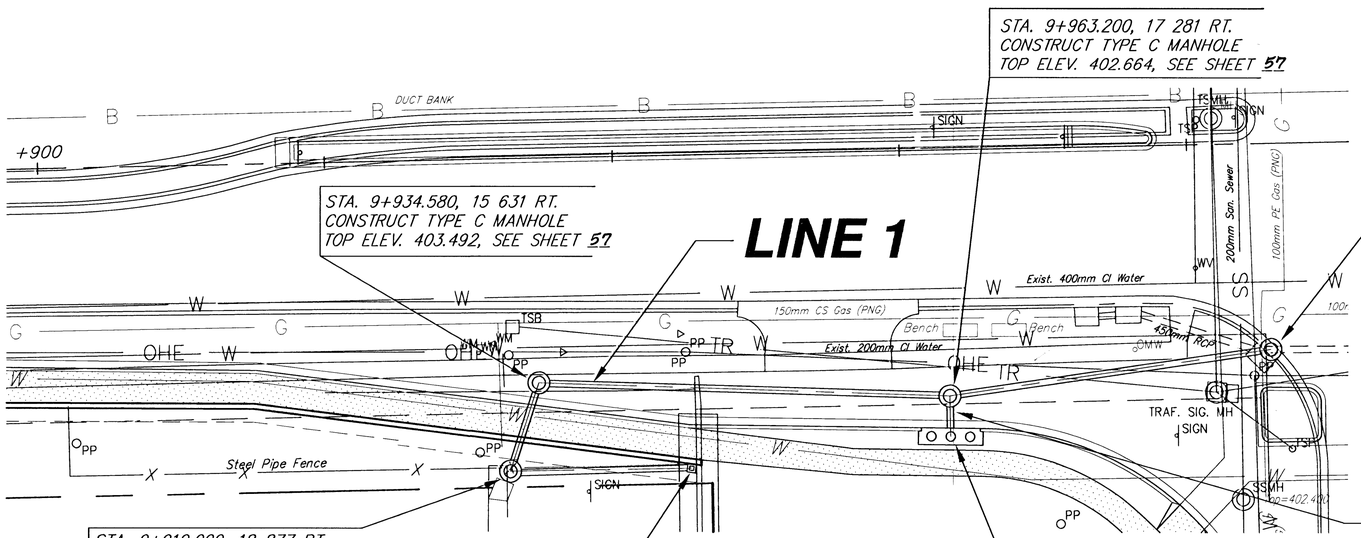

SCALE
5 0 5 10
PLAN: Lat. & Long. (meters)

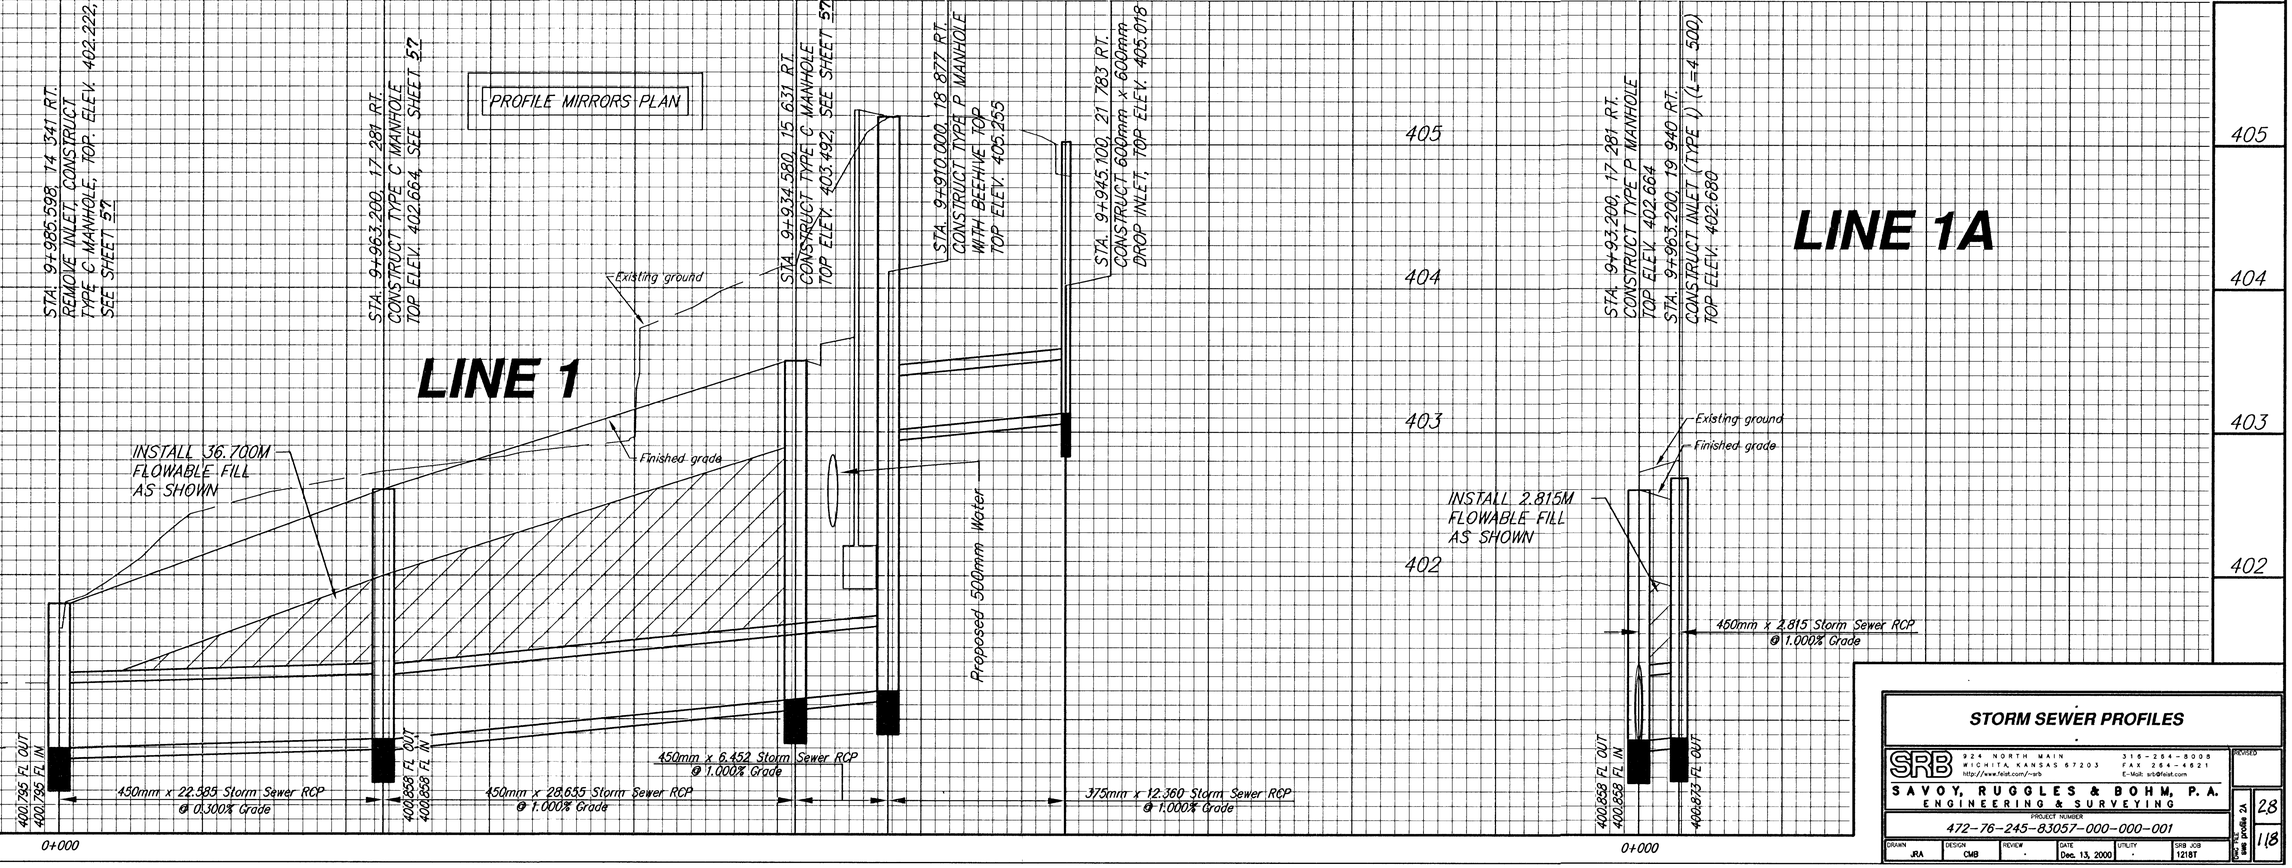

STORM SEWER PROFILES

SRB 924 NORTH MAIN WICHITA, KANSAS 67203 316-264-8008 FAX 264-4621
http://www.feist.com/~srb E-Mail: srb@feist.com
SAVOY, RUGGLES & BOHM, P.A.
ENGINEERING & SURVEYING

PROJECT NUMBER: 472-76-245-83057-000-000-001

DRAWN	DESIGN	REVIEW	DATE	UTILITY	SRB JOB
JRA	CMB	-	Dec. 13, 2000	-	12187

SHEET NO. see profile 2A: 28 / 118