
FHWA REGION NO.	STATE	PROJECT NUMBER	FISCAL YEAR	SHEET NUMBER	TOTAL SHEETS
7	KANSAS	87N-0128-01	.	27	118


BY	DATE
REFERENCES NOTED	
REFERENCES CHECKED	

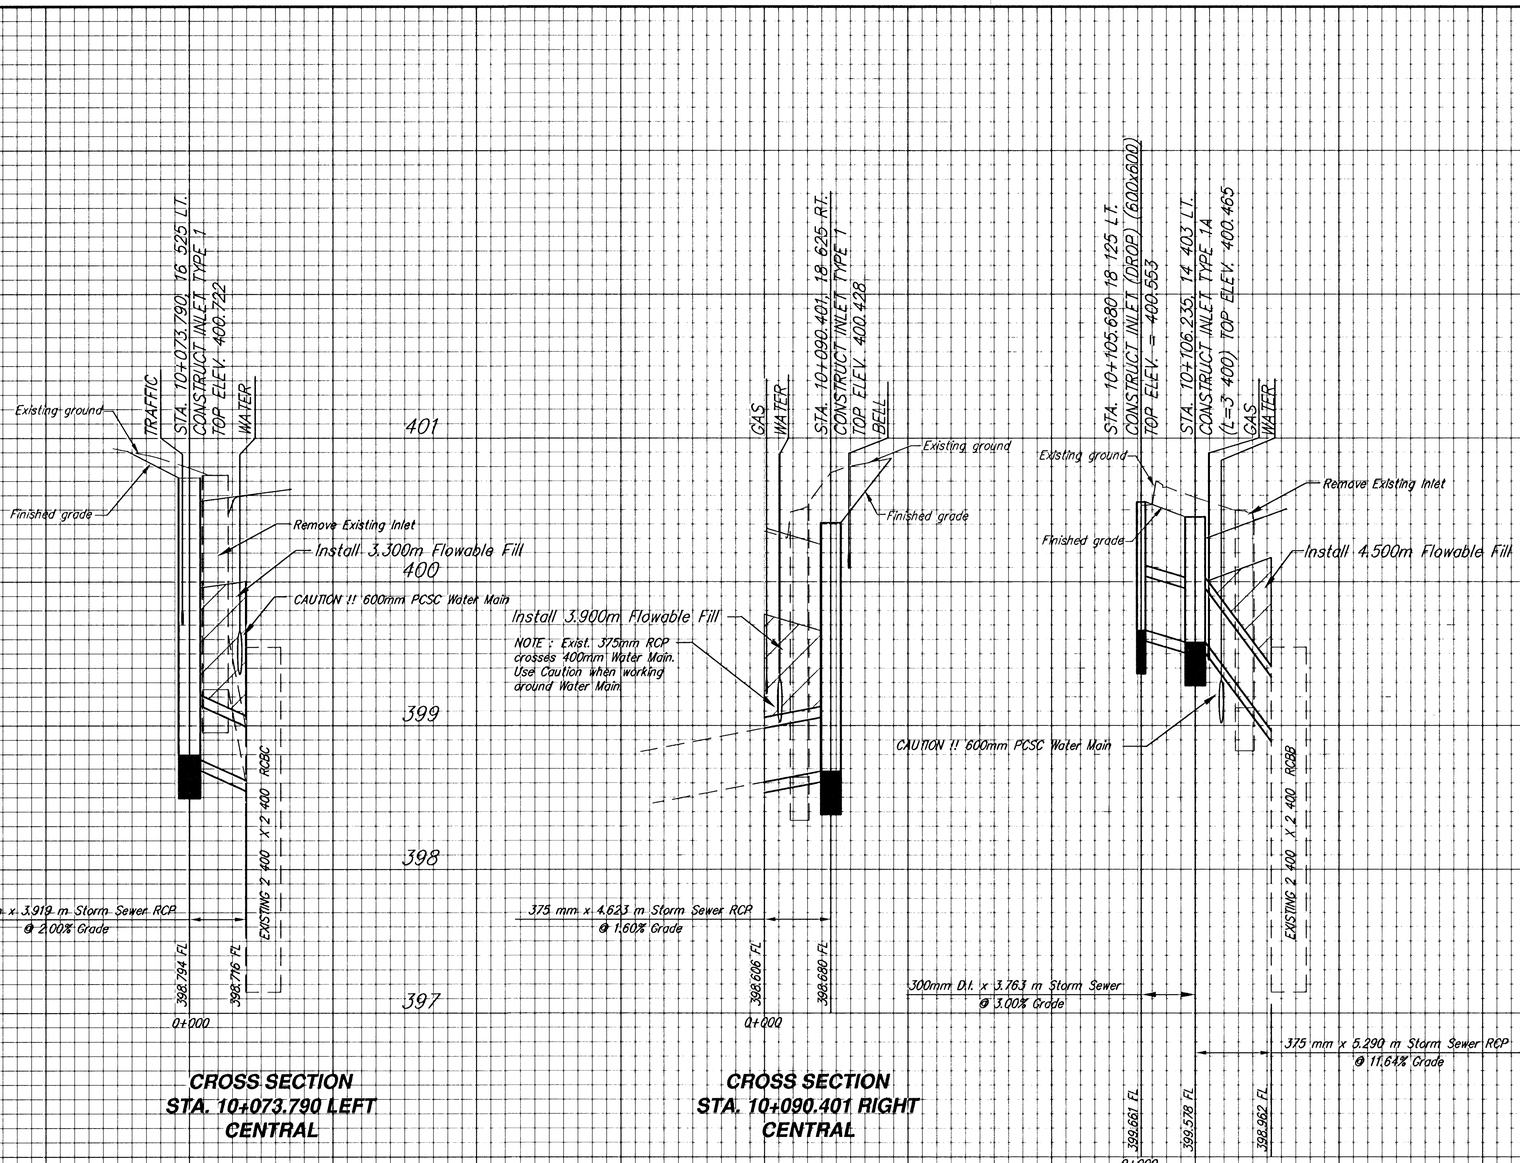

CROSS SECTION
STA. 10+073.790 LEFT
CENTRAL

CROSS SECTION
STA. 10+090.401 RIGHT
CENTRAL

CROSS SECTION
STA. 10+106.235 LEFT
CENTRAL

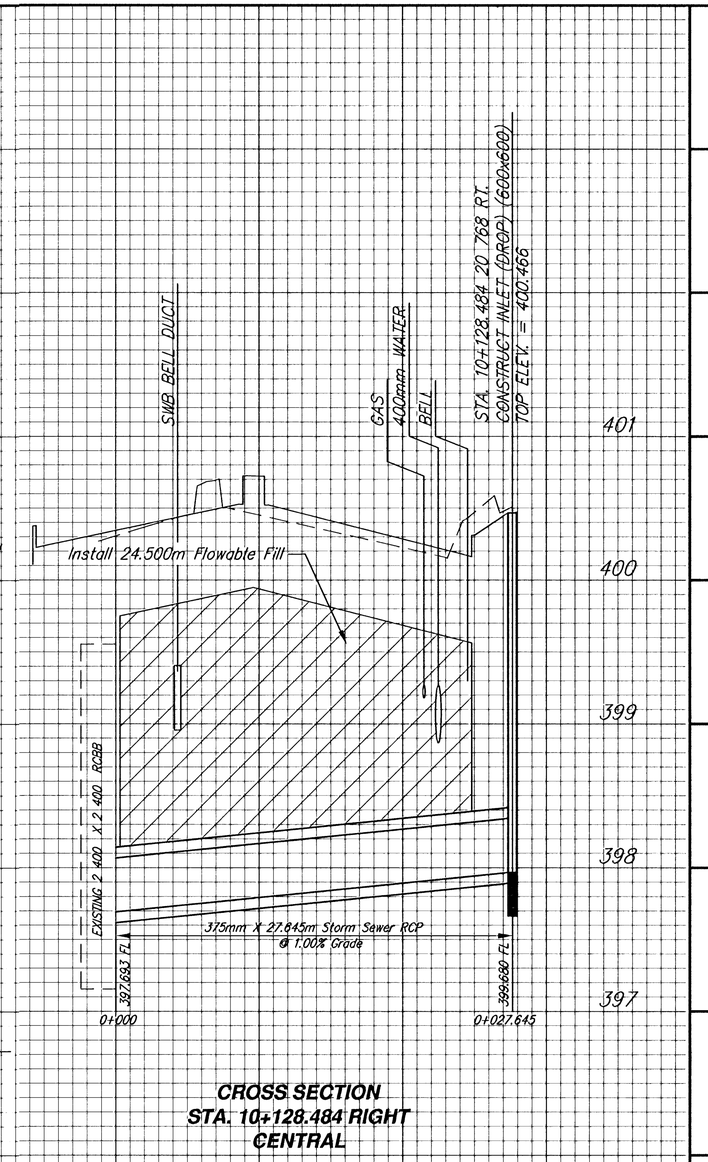

CROSS SECTION
STA. 10+128.484 RIGHT
CENTRAL

STORM SEWER PROFILES

.

SRB
924 NORTH MAIN
WICHITA, KANSAS 67203
316-264-8008
FAX 264-4821
http://www.feist.com/~srb
E-Mail: srb@feist.com

SAVOY, RUGGLES & BOHM, P.A.
ENGINEERING & SURVEYING

REVISED

PROJECT NUMBER
472-76-245-83057-000-000-001

DRAWN	DESIGN	REVIEW	DATE	UTILITY	SRB JOB
JRA	CMB/KWL		Dec. 13, 2000		1218T

dgn file: sewer profile 03