
FHWA REGION NO.	STATE	PROJECT NUMBER	FISCAL YEAR	SHEET NUMBER	TOTAL SHEETS
7	KANSAS	87N-0128-01	.	33	118

BY	DATE
REFERENCES NOTED	
REFERENCES CHECKED	

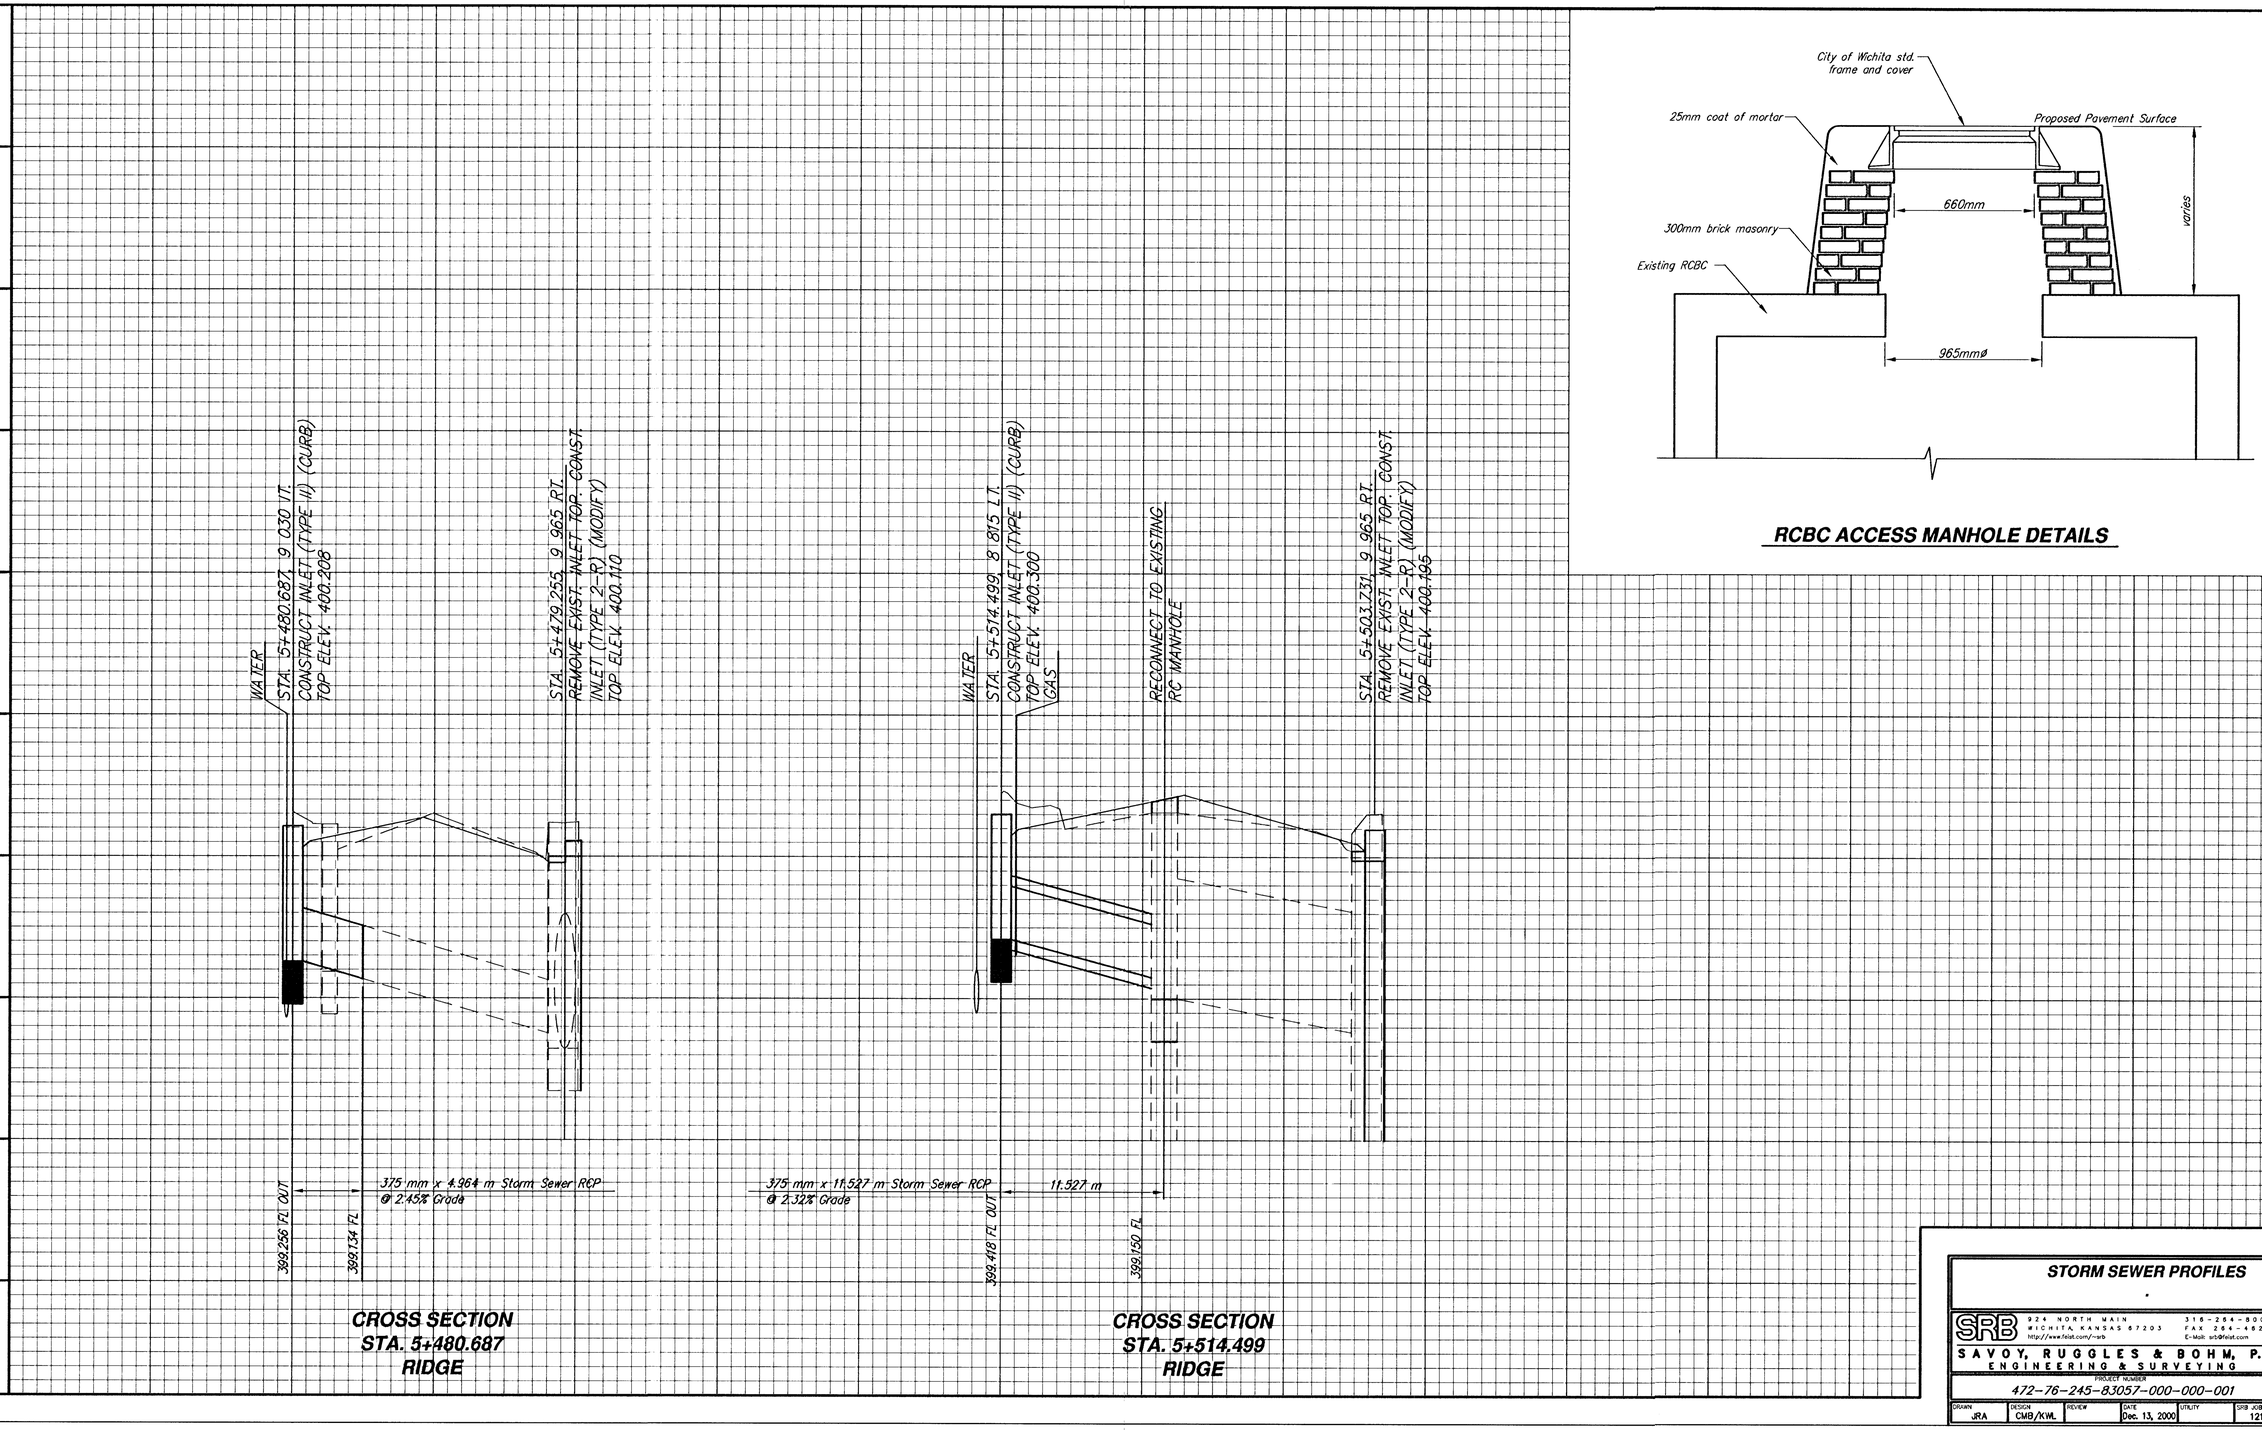

CROSS SECTION STA. 5+480.687 RIDGE

CROSS SECTION STA. 5+514.499 RIDGE

RCBC ACCESS MANHOLE DETAILS

STORM SEWER PROFILES

SRB
924 NORTH MAIN
WICHITA, KANSAS 67203
316-264-8008
FAX 264-4621
http://www.feist.com/~srb
E-Mail: srb@feist.com
SAVOY, RUGGLES & BOHM, P.A.
ENGINEERING & SURVEYING

REVISED

PROJECT NUMBER
472-76-245-83057-000-000-001

DRAWN	DESIGN	REVIEW	DATE	UTILITY	SRB JOB
JRA	CMB/KWL		Dec. 13, 2000		1218T

doc. file: www. profile 07

33
118