
FHWA REGION NO.	STATE	PROJECT NUMBER	FISCAL YEAR	SHEET NUMBER	TOTAL SHEETS
7	KANSAS	87N-0128-01		63	118

BY	DATE
REFERENCES NOTED	
REFERENCES CHECKED	

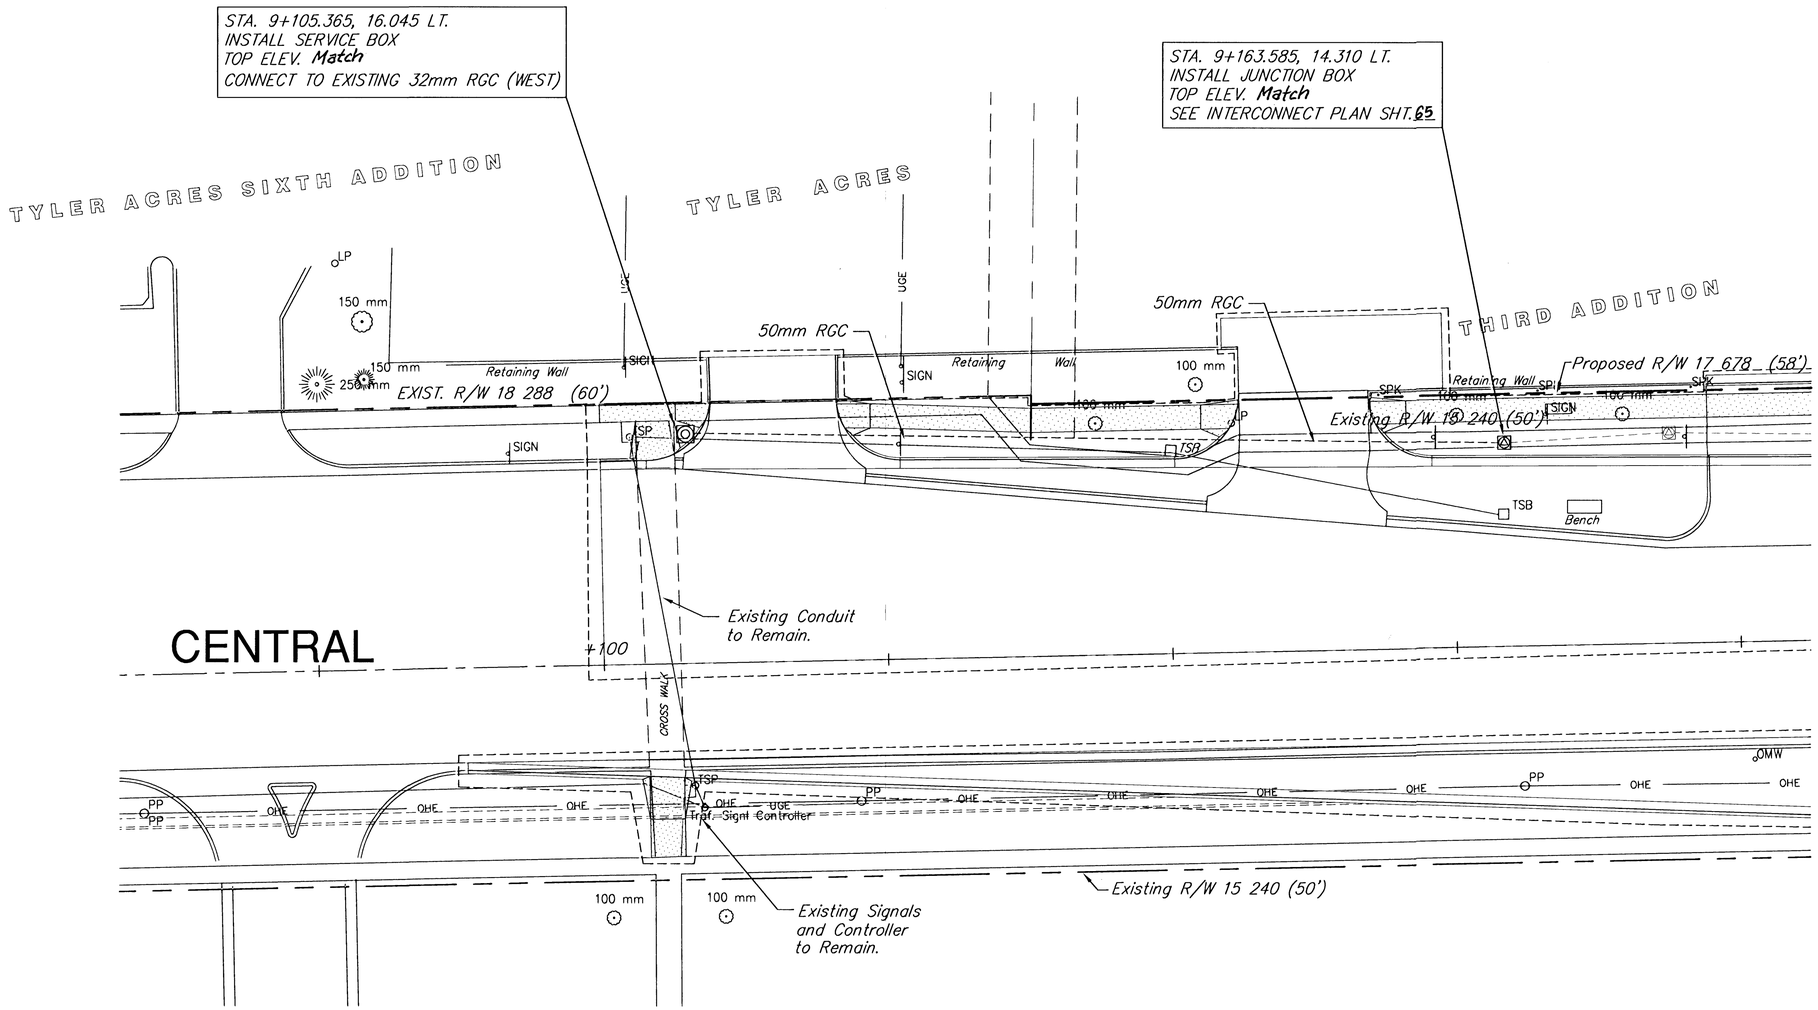

SCALE

5 0 5 10

PLAN: Lat. & Long. (meters)

TRAFFIC SIGNAL PLAN
CROSSWALK WEST OF WOODCHUCK

SRB
924 NORTH MAIN
WICHITA, KANSAS 67203
http://www.feist.com/~srb
316-264-8008
FAX 264-4621
E-Mail: srb@feist.com
SAVOY, RUGGLES & BOHM, P. A.
ENGINEERING & SURVEYING

PROJECT NUMBER
472-76-245-83057-000-000-001

DRAWN	DESIGN	REVIEW	DATE	UTILITY	SRB JOB
JRA	TCR		Dec. 13, 2000		1218T

REVISED

Sht. no. Crosswalk plan 63 118