FHWA REGION NO.	STATE	PROJECT NUMBER	FISCAL YEAR	SHEET NUMBER	TOTAL SHEETS
7	KANSAS	-	-	65	118

BY	DATE
REFERENCES NOTED	
REFERENCES CHECKED	

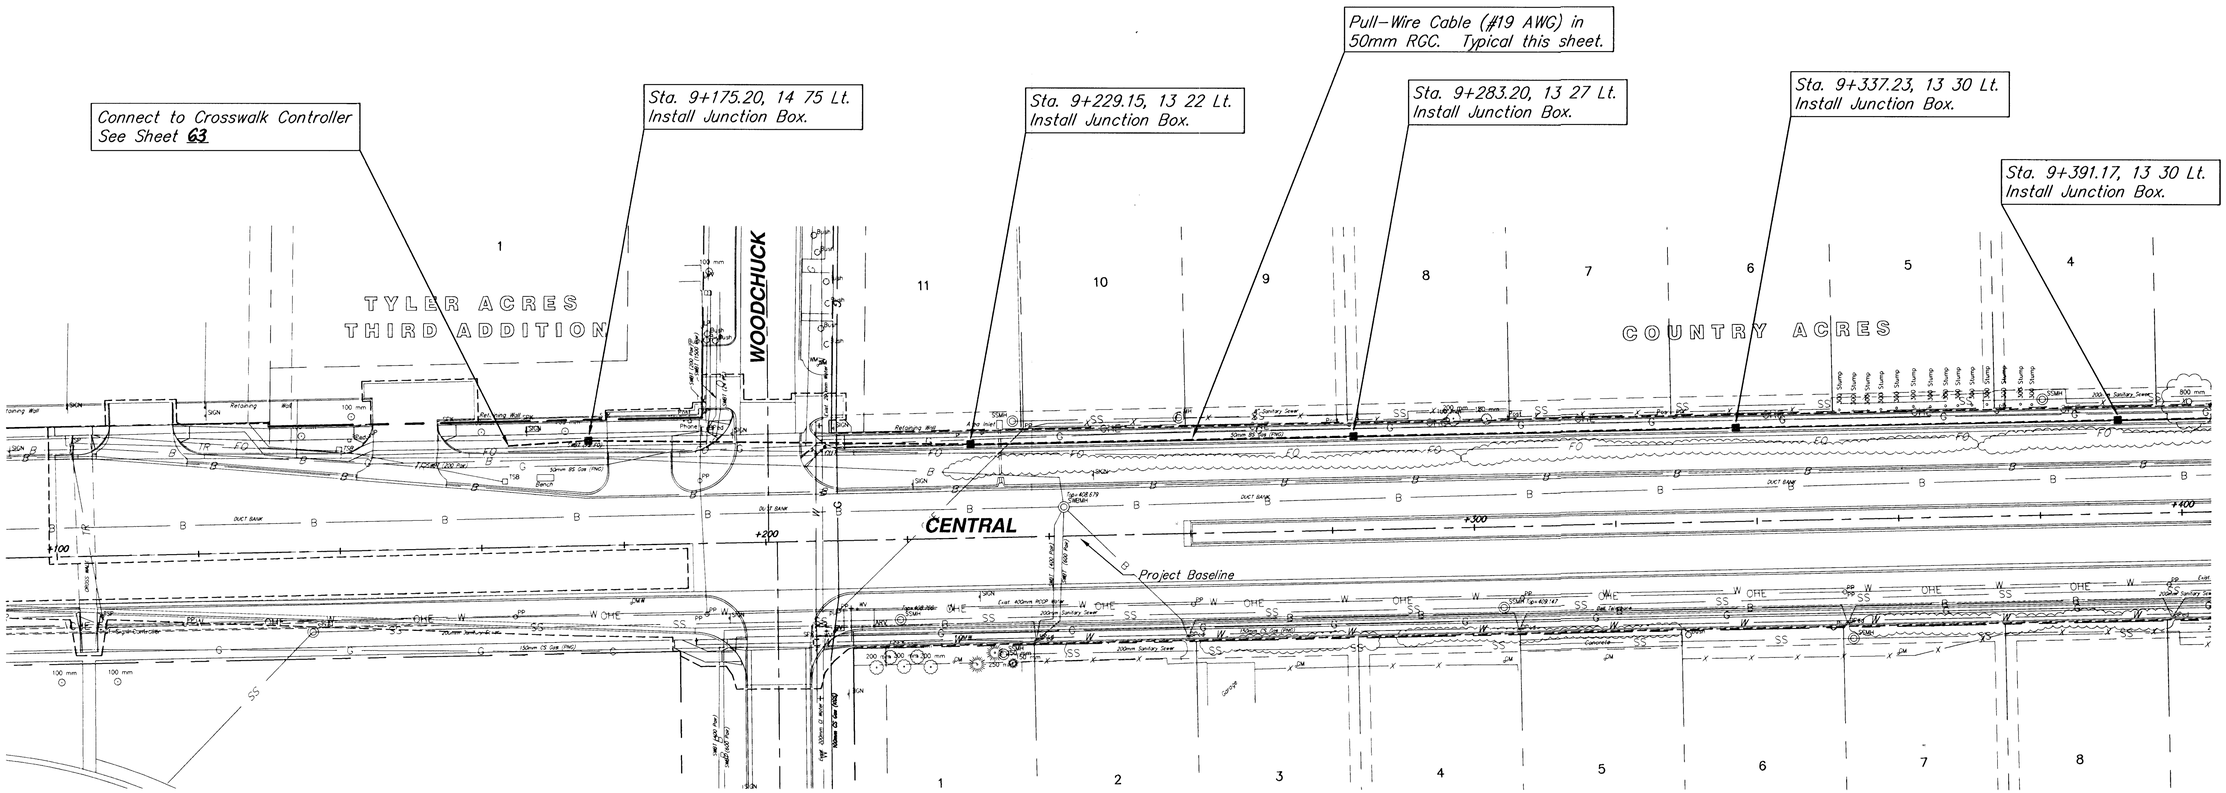

REMOVAL NOTES:

1. *ALL TRAFFIC SIGNAL HEADS, BRACKETS, POLES, CONTROLLERS AND RELATED EQUIPMENT REMOVED FOR THIS PROJECT SHALL BE SALVAGED BY THE CONTRACTOR AND DELIVERED TO THE CENTRAL MAINTENANCE FACILITY AT 1801 S. McLEAN.*
2. *ALL THRU-BOLTS AND CLAMPS REMOVED FROM EXISTING OVERHEAD INTERCONNECT SYSTEM SHALL BE SALVAGED BY THE CONTRACTOR AND STORED ON SITE, TO BE REMOVED BY CITY PERSONNEL.*
3. *WIRING REMOVED FROM THE EXISTING TRAFFIC SIGNAL AND OVERHEAD INTERCONNECT SYSTEM SHALL BE DISPOSED OF BY THE CONTRACTOR.*
4. *ALL REMOVAL OF TRAFFIC SIGNAL AND INTERCONNECT SYSTEMS SHALL BE <u>SUBSIDIARY</u> TO THE LUMP SUM BID ITEM FOR TRAFFIC SIGNALIZATION*

SRB

SCALE

10 0 10 20

PLAN: Lat. & Long. (meters)

SEE SHEETS FOR INTERSECTION TRAFFIC CONTROL INFORMATION.

SIGNAL INTERCONNECTION PLAN
CENTRAL - STATION 9+100 TO STATION 9+400

SRB 924 NORTH MAIN 316-264-8008
WICHITA, KANSAS 67203 FAX 264-4621
http://www.feist.com/~srb E-Mail: srb@feist.com
SAVOY, RUGGLES & BOHM, P. A.
ENGINEERING & SURVEYING

PROJECT NUMBER

DRAWN	DESIGN	REVIEW	DATE	UTILITY	SRB JOB
J.R.A.	T.C.R.		Dec. 13, 2000		1218T

REVISED

DWG TITLE: Interconnect 1

65

118