
FHWA REGION NO.	STATE	PROJECT NUMBER	FISCAL YEAR	SHEET NUMBER	TOTAL SHEETS
7	KANSAS	.	.	68	118

DATE	BY	
		REFERENCES NOTED
		REFERENCES CHECKED

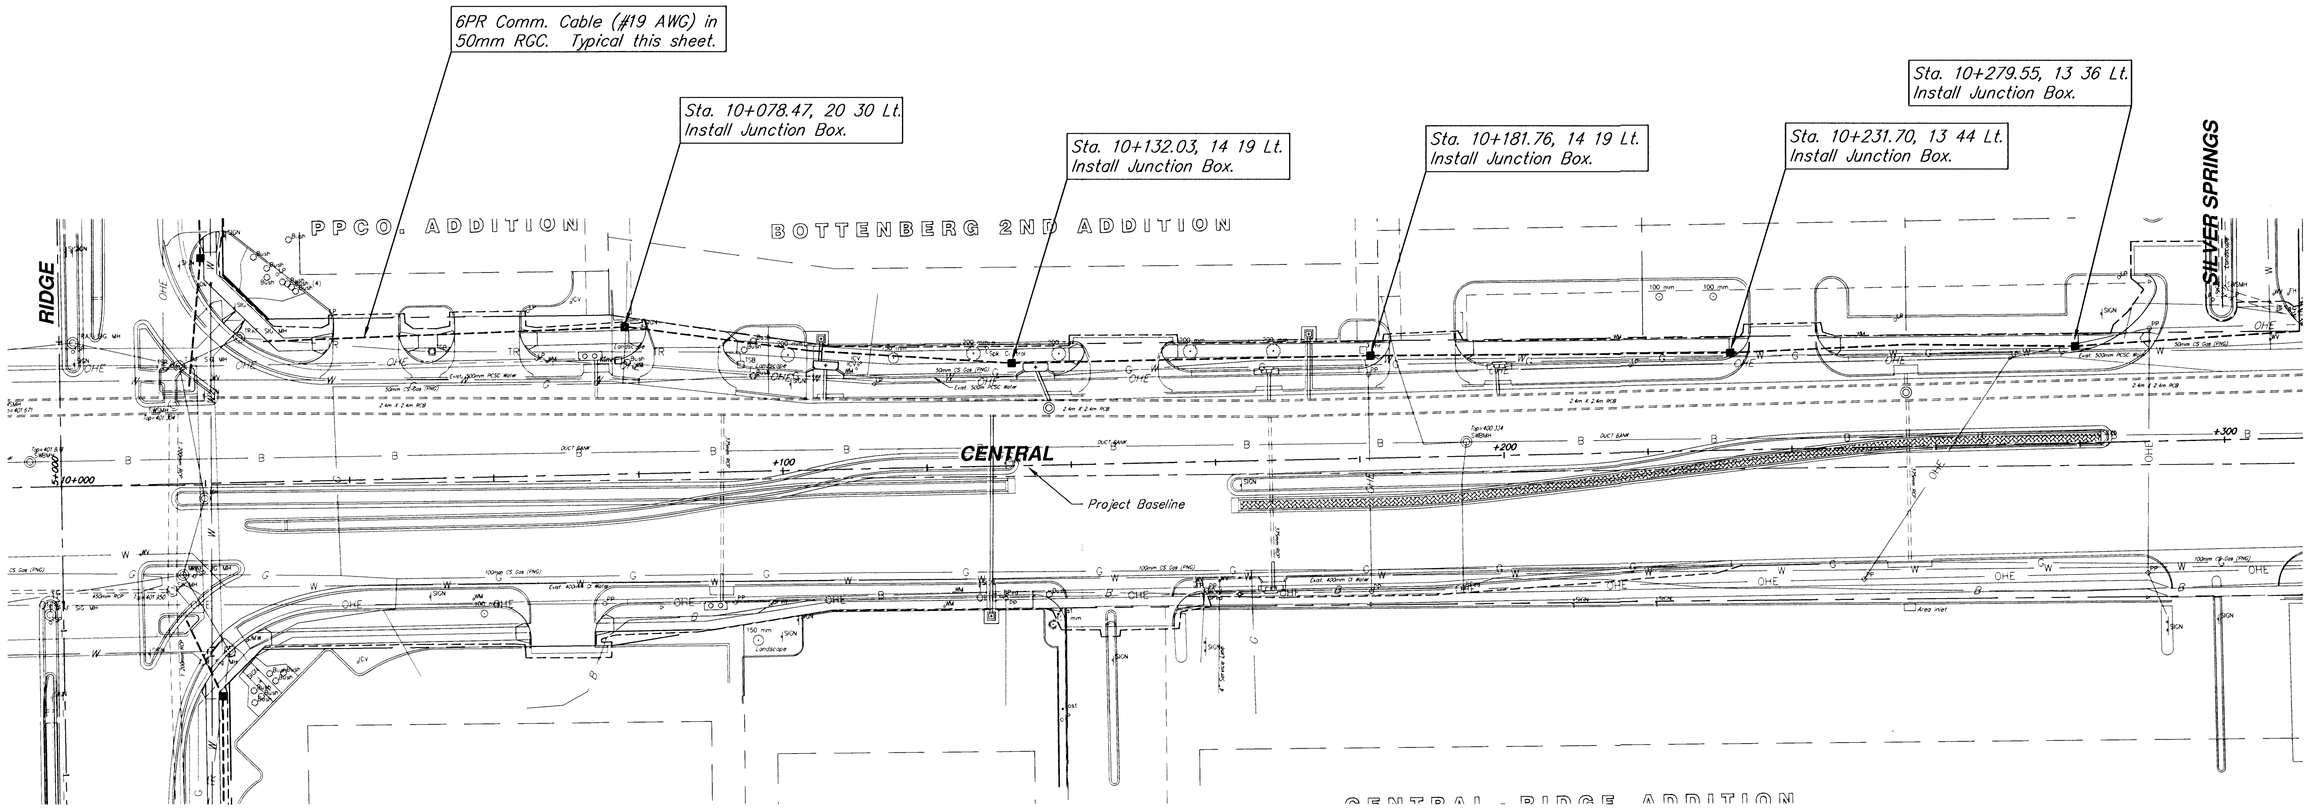

SEE SHEETS 62 FOR INTERSECTION TRAFFIC CONTROL INFORMATION.

SCALE
10 0 10 20
PLAN: Lat. & Long. (meters)

SIGNAL INTERCONNECTION PLAN
CENTRAL - STATION 10+000 TO STATION 10+300

SRB
924 NORTH MAIN
WICHITA, KANSAS 67203
http://www.feist.com/~srb
316-264-8008
FAX 264-4621
E-Mail: srb@feist.com
SAVOY, RUGGLES & BOHM, P. A.
ENGINEERING & SURVEYING

PROJECT NUMBER .

DRAWN	DESIGN	REVIEW	DATE	UTILITY	SRB JOB
J.R.A.	T.C.R.		Dec. 13, 2000		1218T

REVISED

Sht. No. Interconnect 4 — 68 of 118