FHWA REGION NO.	STATE	PROJECT NUMBER	FISCAL YEAR	SHEET NUMBER	TOTAL SHEETS
7	KANSAS	.	.	71	118

BY	DATE
REFERENCES NOTED	
REFERENCES CHECKED	

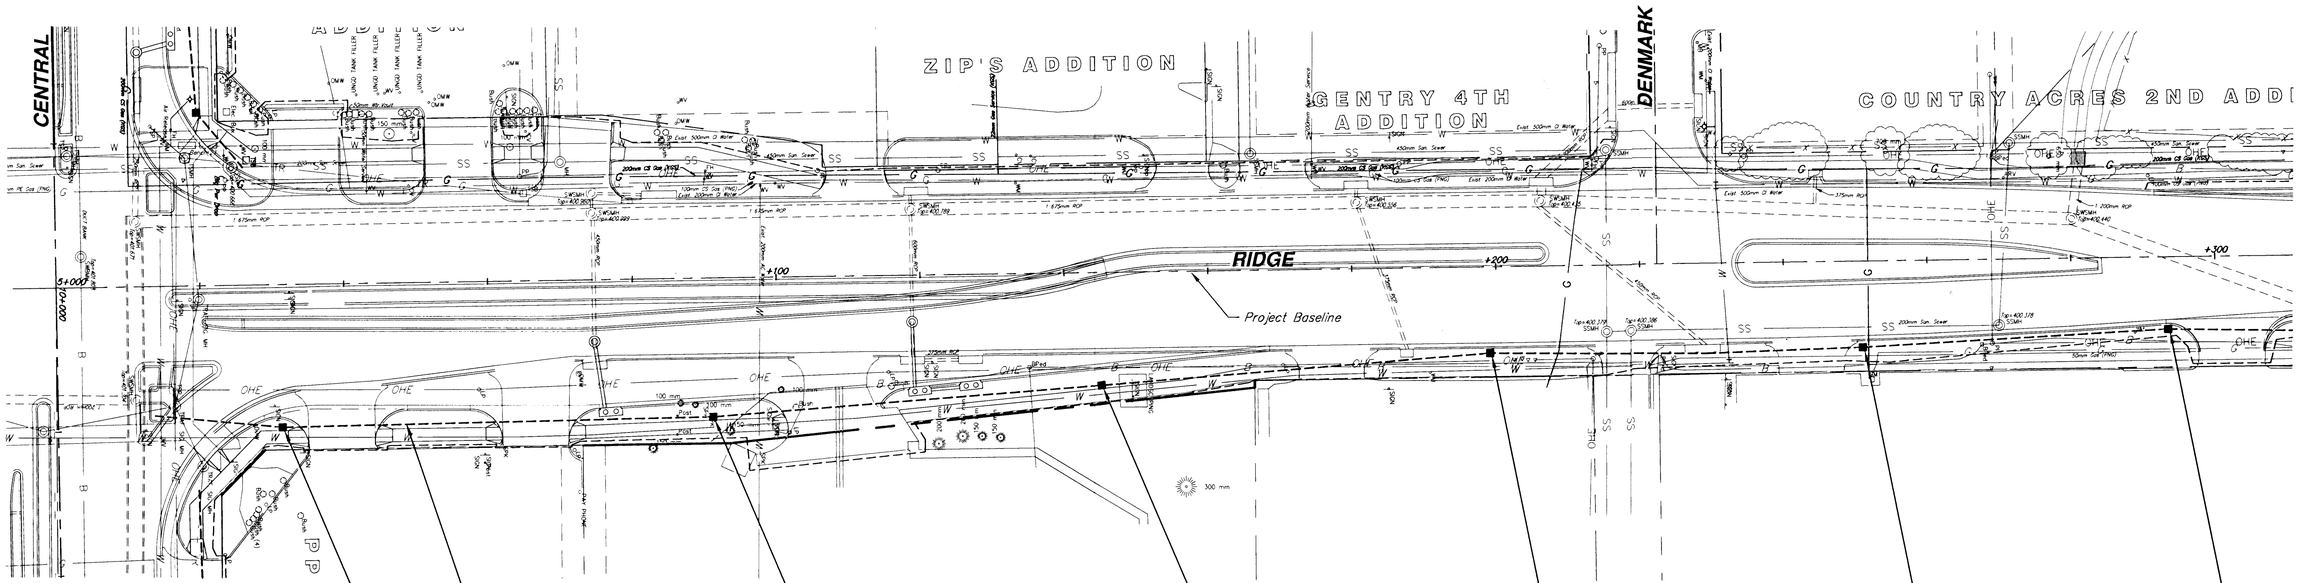

SEE SHEETS **G2** FOR INTERSECTION TRAFFIC CONTROL INFORMATION.

SRB

SCALE

10 0 10 20

PLAN: Lat. & Long. (meters)

SIGNAL INTERCONNECTION PLAN
CENTRAL - STATION 5+000 TO STATION 5+300

SRB
924 NORTH MAIN
WICHITA, KANSAS 67203
http://www.feist.com/~srb
316-264-8008
FAX 264-4621
E-Mail: srb@feist.com

SAVOY, RUGGLES & BOHM, P.A.
ENGINEERING & SURVEYING

PROJECT NUMBER .

DRAWN	DESIGN	REVIEW	DATE	UTILITY	SRB JOB
J.R.A.	T.C.R.		Dec. 13, 2000		1218T

REVISED

DWG NO. interconnect 7

71
118