
FHWA REGION NO.	STATE	PROJECT NUMBER	FISCAL YEAR	SHEET NUMBER	TOTAL SHEETS
7	KANSAS	.	.	72	118

	BY	DATE
REFERENCES NOTED		
REFERENCES CHECKED		

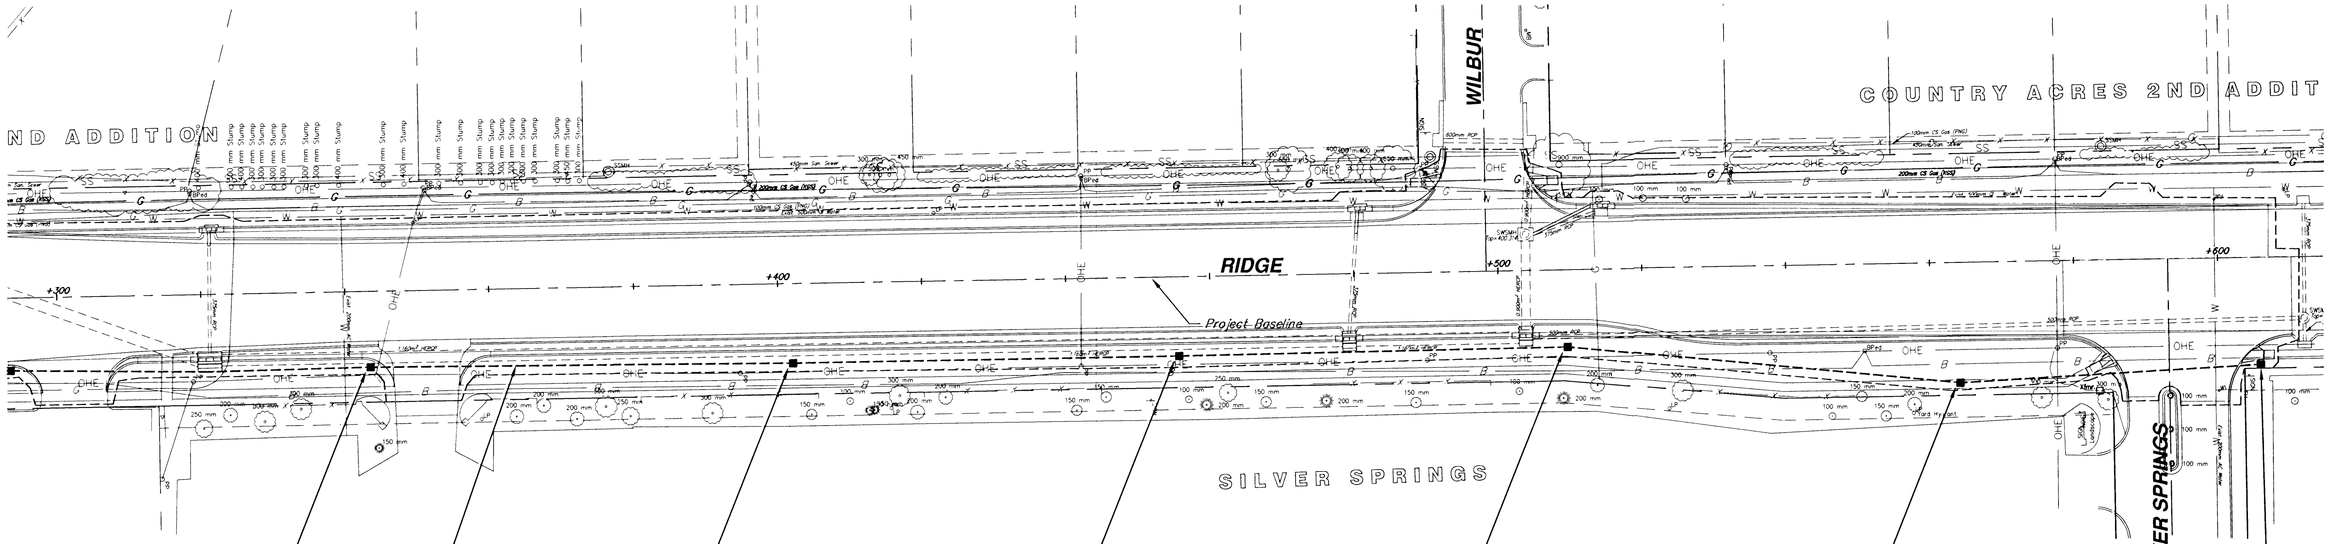

SRB

SCALE

10 0 10 20

PLAN: Lat. & Long. (meters)

SIGNAL INTERCONNECTION PLAN
CENTRAL - STATION 5+300 TO STATION 5+600

SRB
924 NORTH MAIN
WICHITA, KANSAS 67203
316-264-8008
FAX 264-4621
http://www.feist.com/~srb
E-Mail: srb@feist.com

REVISED

SAVOY, RUGGLES & BOHM, P. A.
ENGINEERING & SURVEYING

PROJECT NUMBER
.

DRAWN	DESIGN	REVIEW	DATE	UTILITY	SRB JOB
J.R.A.	T.C.R.		Dec. 13, 2000		1218T

SHEET TITLE: Interconnect 8

72
118