

FHWA REGION NO.	STATE	PROJECT NUMBER	FISCAL YEAR	SHEET NUMBER	TOTAL SHEETS
7	KANSAS	.	.	87	118

DATE	BY	
		REFERENCES NOTED
		REFERENCES CHECKED

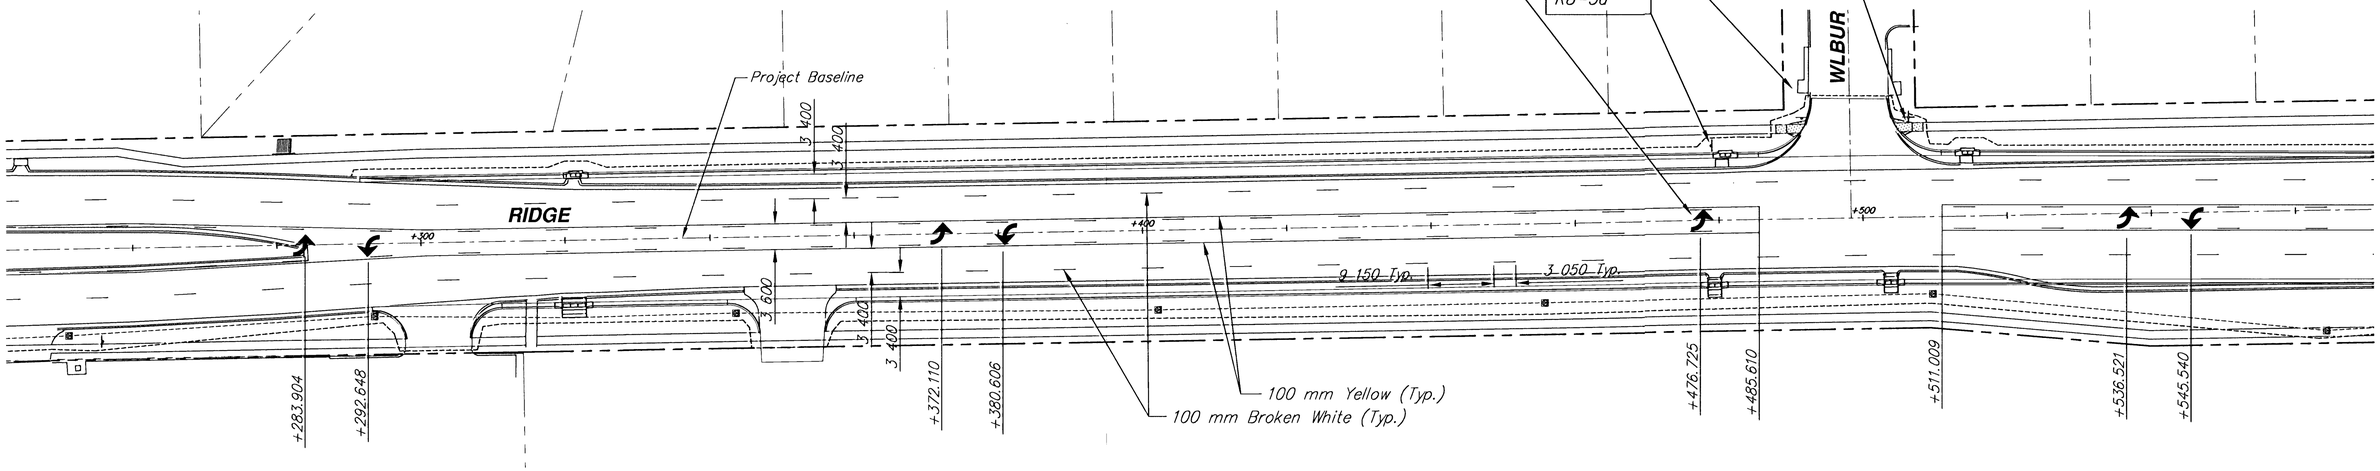

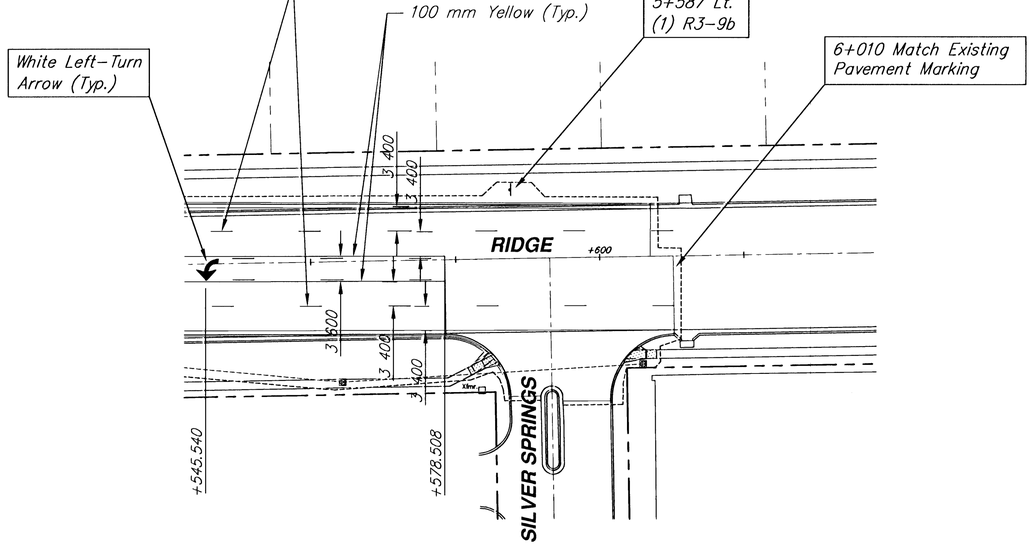

SRB

SCALE

10 0 10 20

PLAN: Lat. & Long. (meters)

PAVEMENT MARKING AND SIGNAGE
RIDGE - STATION 5+275 TO STATION 5+625

SRB
924 NORTH MAIN
WICHITA, KANSAS 67203
316-264-8008
FAX 264-4621
http://www.feist.com/~srb
E-Mail: srb@feist.com
SAVOY, RUGGLES & BOHM, P. A.
ENGINEERING & SURVEYING

PROJECT NUMBER

DRAWN	DESIGN	REVIEW	DATE	UTILITY	SRB JOB
JRA	CMB/KWL		Dec. 13, 2000		1218T

REVISED

CONTROL ROG 078RE .02

87
118