
FHWA REGION NO.	STATE	PROJECT NUMBER	FISCAL YEAR	SHEET NUMBER	TOTAL SHEETS
7	KANSAS	87N-0128-01	.	113	118

DATE	BY	
		REFERENCES NOTED
		REFERENCES CHECKED

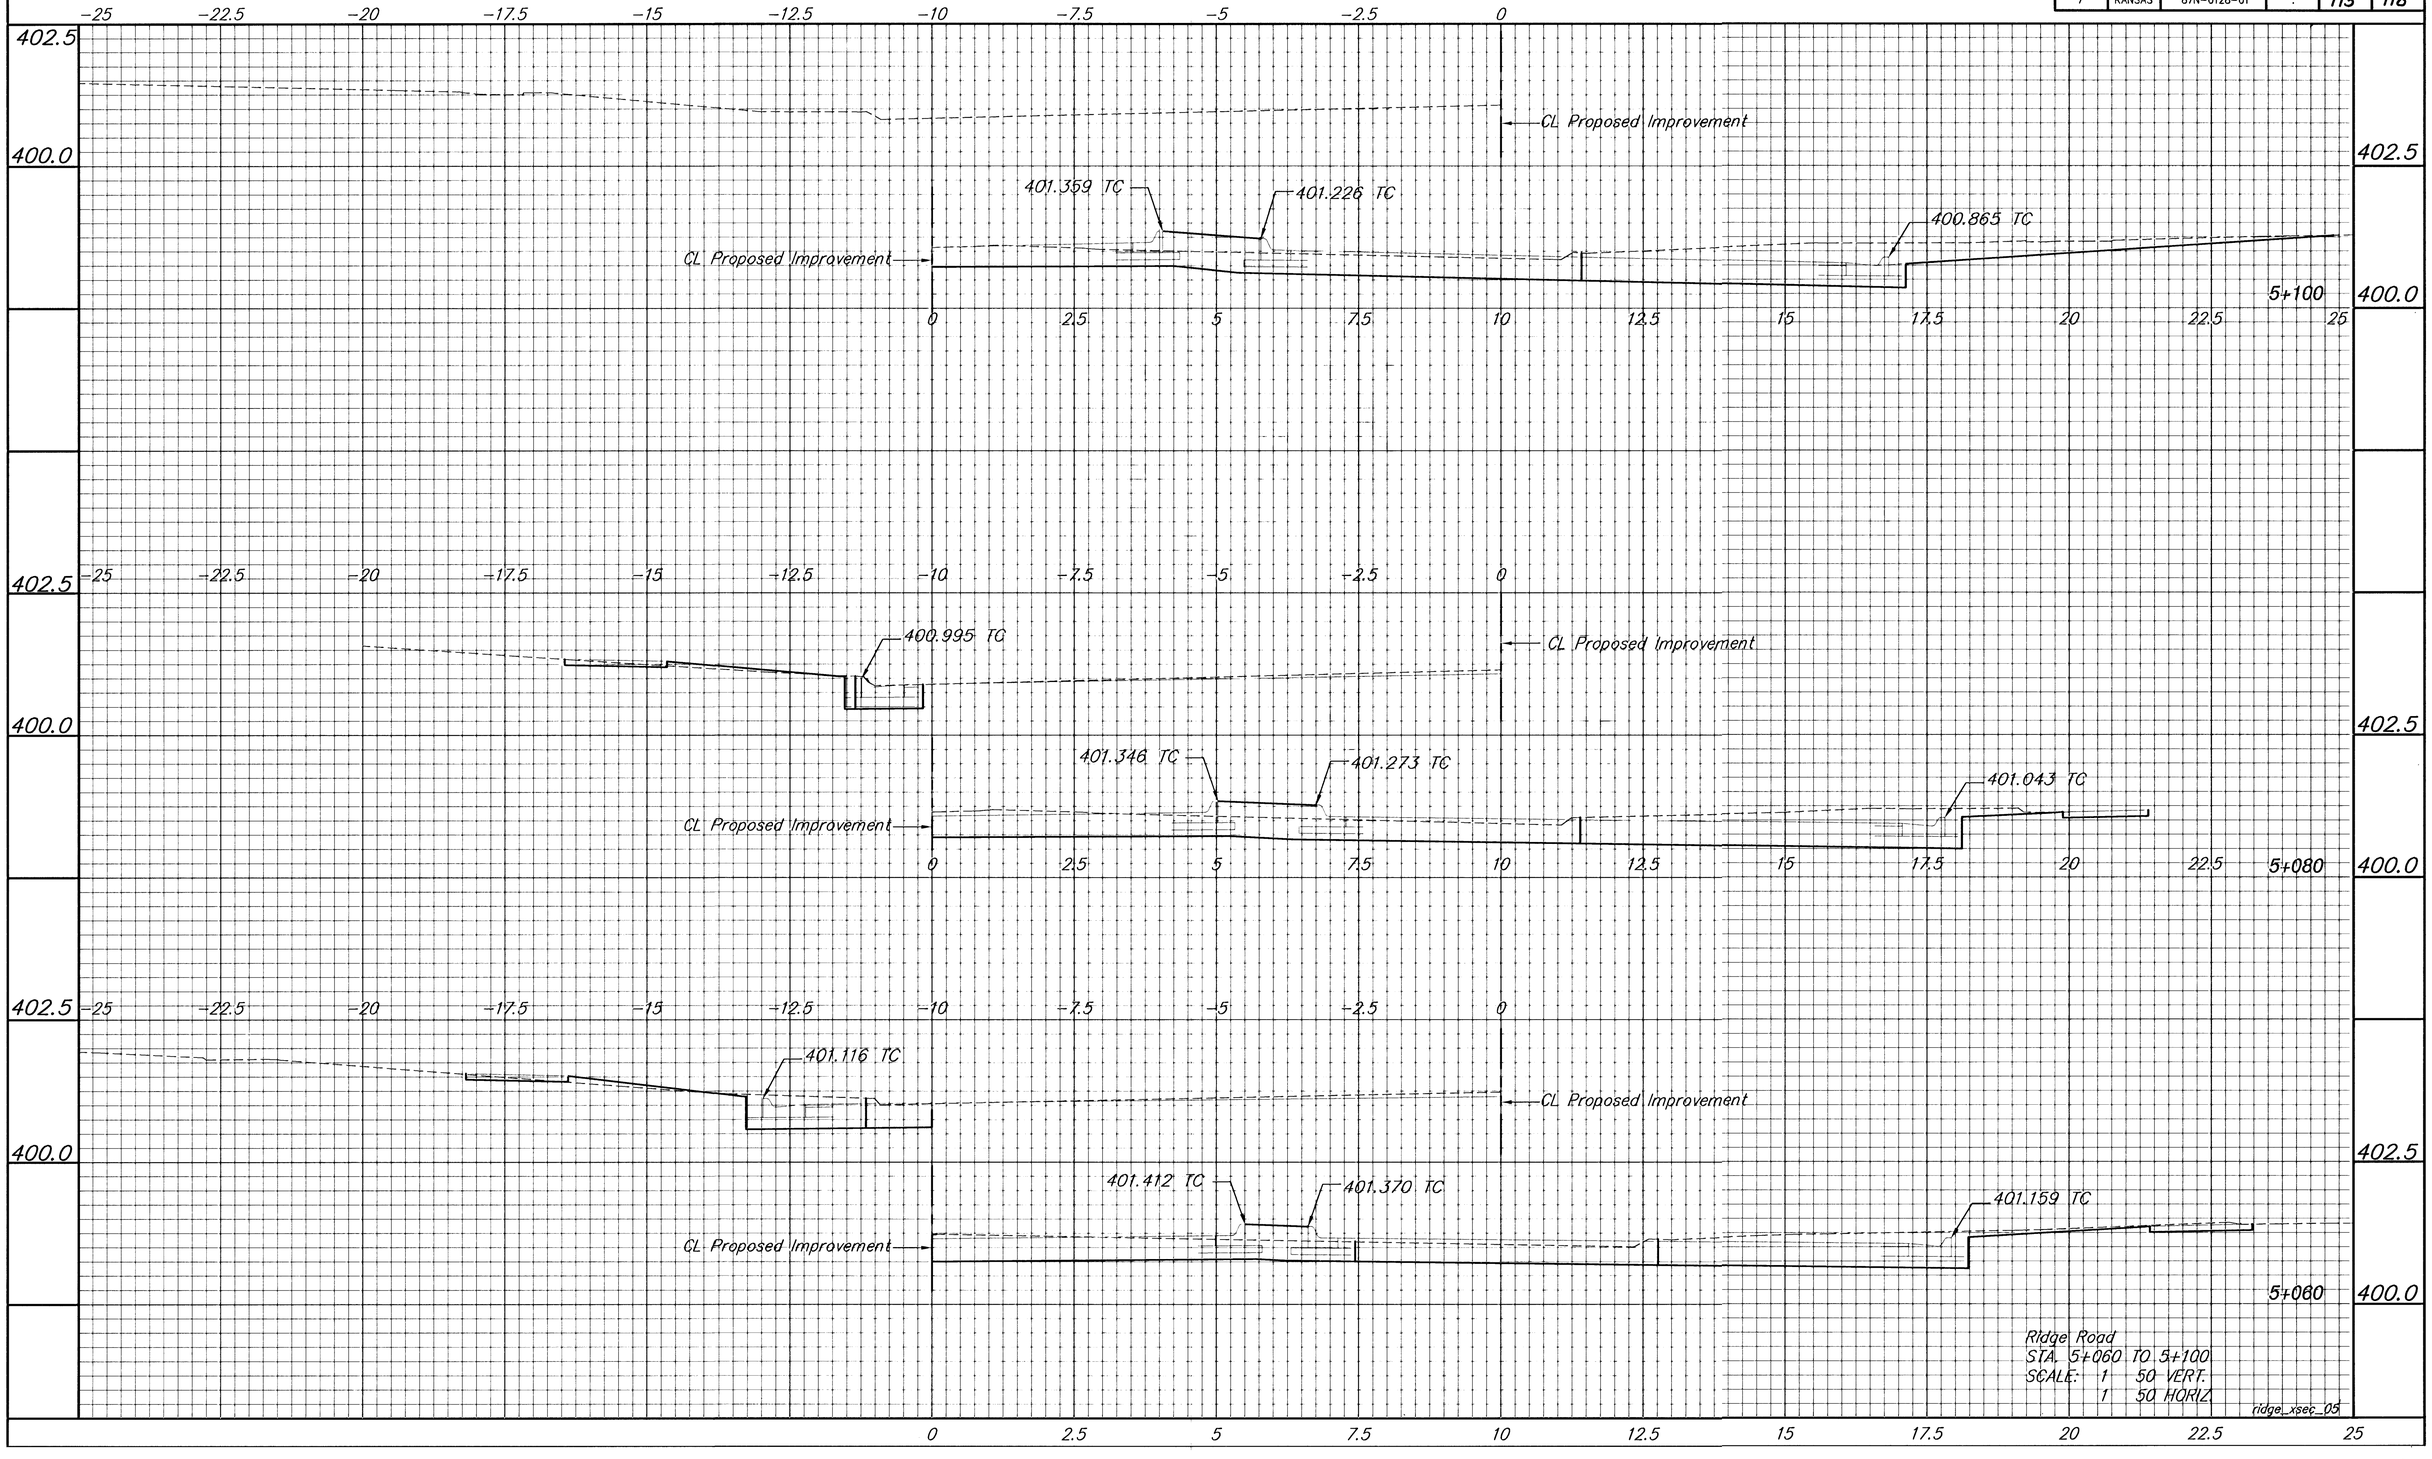

Ridge Road
STA. 5+060 TO 5+100
SCALE: 1 50 VERT.
1 50 HORIZ.

ridge_xsec_05