FHWA REGION NO.	STATE	PROJECT NUMBER	FISCAL YEAR	SHEET NUMBER	TOTAL SHEETS
7	KANSAS	87N-0195-01	2001	7	127

BY	DATE
REFERENCES NOTED	
REFERENCES CHECKED	

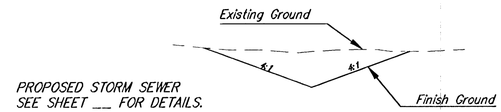

PROPOSED STORM SEWER
SEE SHEET ___ FOR DETAILS.

TYPICAL DITCH SECTION

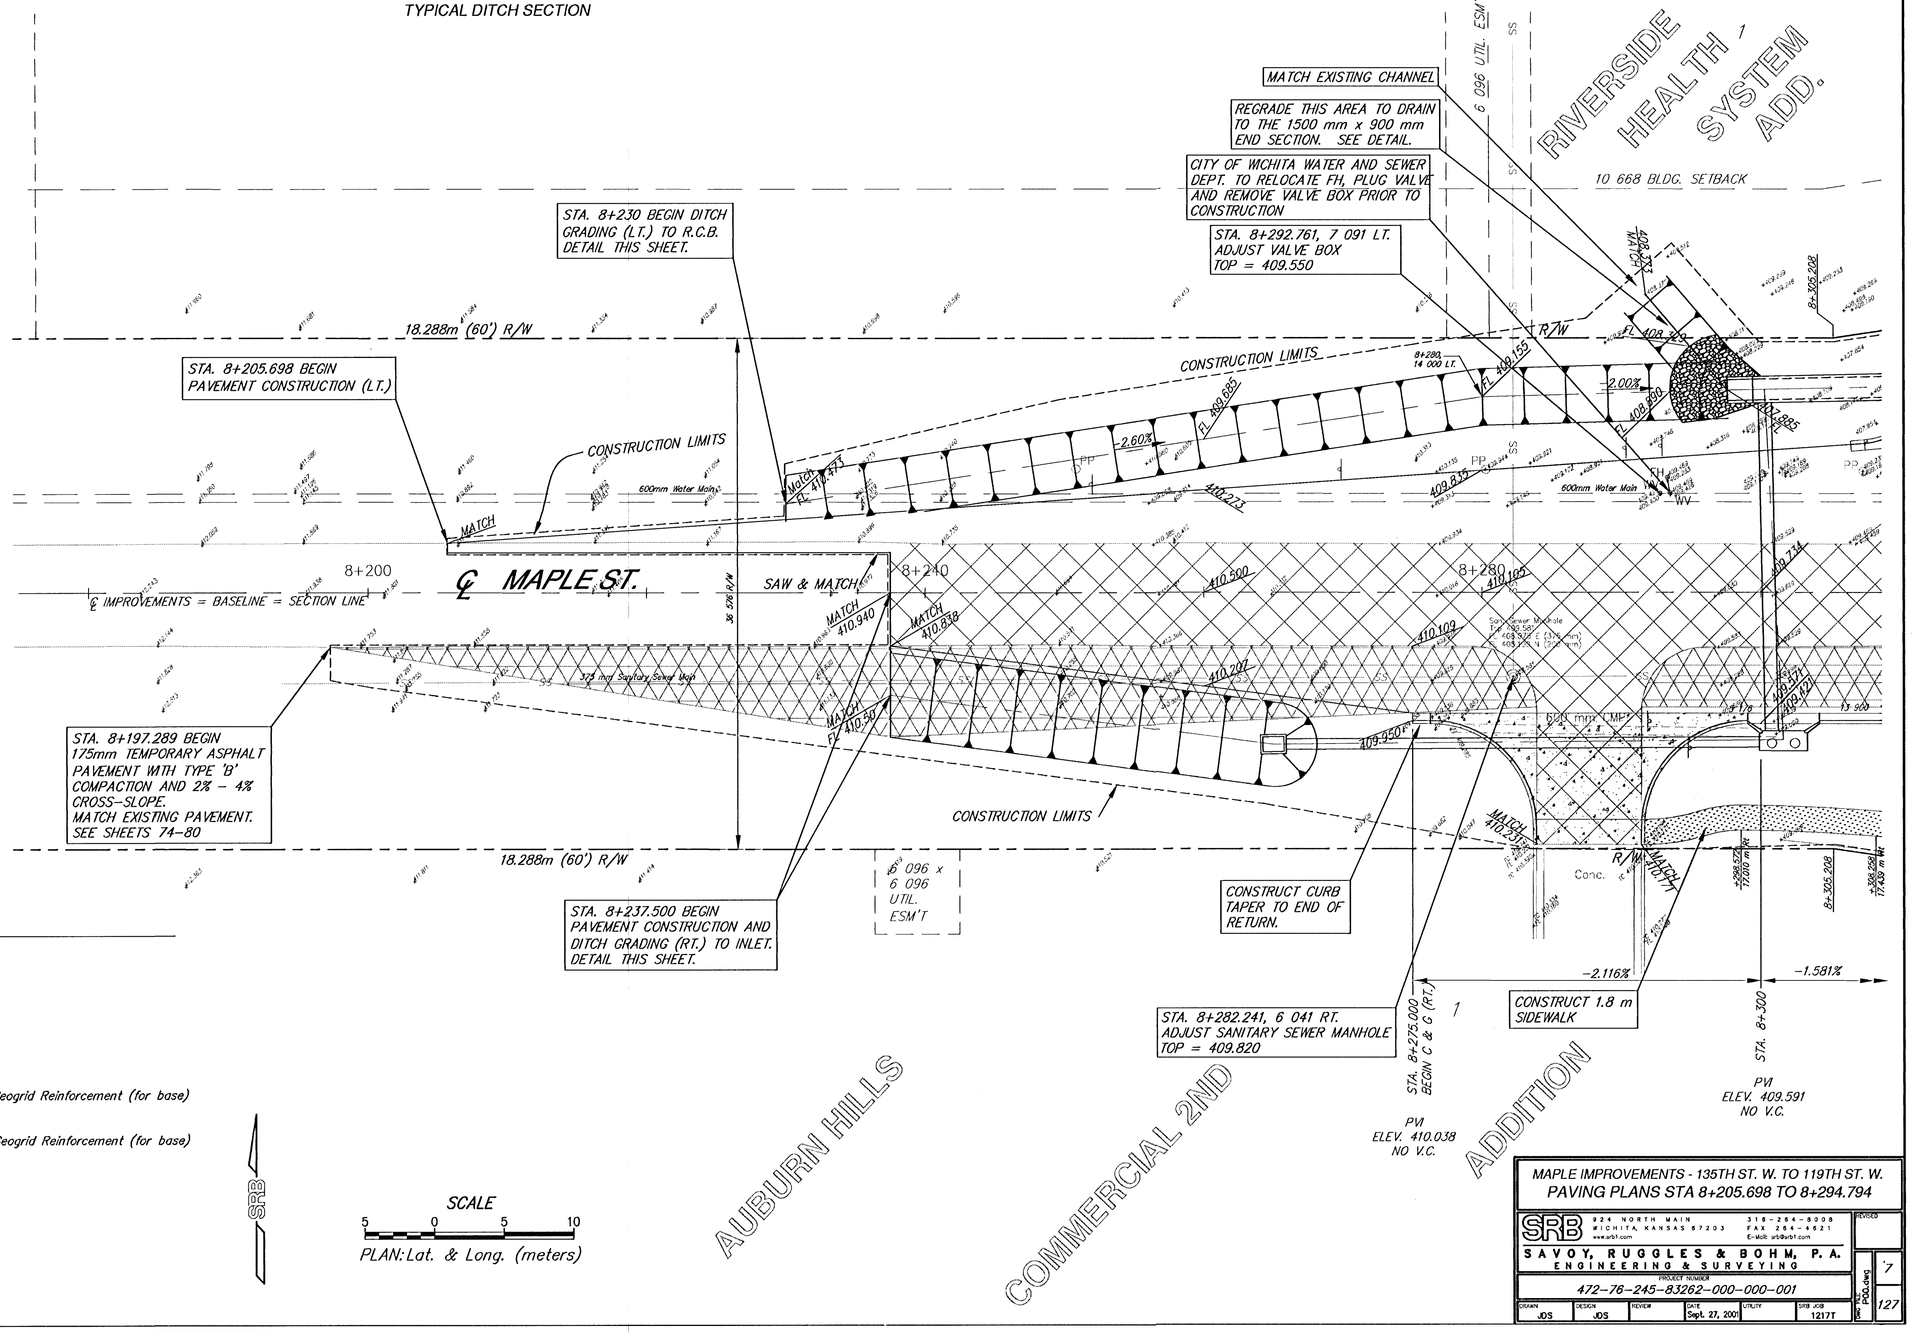

LEGEND

- Pavement Removal
- Sidewalk Construction (100 mm)
- Concrete Pavement (200 mm)
- Concrete Pavement (200 mm) Crushed Stone Subgrade (175 mm) – Geogrid Reinforcement (for base)
- Concrete Pavement (230 mm) Crushed Stone Subgrade (150 mm) – Geogrid Reinforcement (for base)
- Temporary Asphalt Paving (175 mm) Type 'B' Compacted Subgrade (varies)
- Paving Brick (80 mm) Concrete Base (150 mm) Crushed Stone Subgrade (125 mm)
- Mill Surface (12 mm) Overlay Surface (50 mm Bituminous Surface)

SCALE
5 0 5 10
PLAN: Lat. & Long. (meters)

MAPLE IMPROVEMENTS - 135TH ST. W. TO 119TH ST. W.
PAVING PLANS STA 8+205.698 TO 8+294.794

SRB
924 NORTH MAIN
WICHITA, KANSAS 67203
316-264-8008
FAX 264-4621
www.srb1.com
E-Mail: srb@srb1.com
SAVOY, RUGGLES & BOHM, P.A.
ENGINEERING & SURVEYING

PROJECT NUMBER
472-76-245-83262-000-000-001

DRAWN	DESIGN	REVIEW	DATE	UTILITY	SRB JOB
JDS	JDS		Sept. 27, 2001		1217T

REVISED

DGN: HCC_PROD.dgn