FHWA REGION NO.	STATE	PROJECT NUMBER	FISCAL YEAR	SHEET NUMBER	TOTAL SHEETS
7	KANSAS	87N-0195-01	2001	11	127

DATE	BY	
REFERENCES NOTED		
REFERENCES CHECKED		

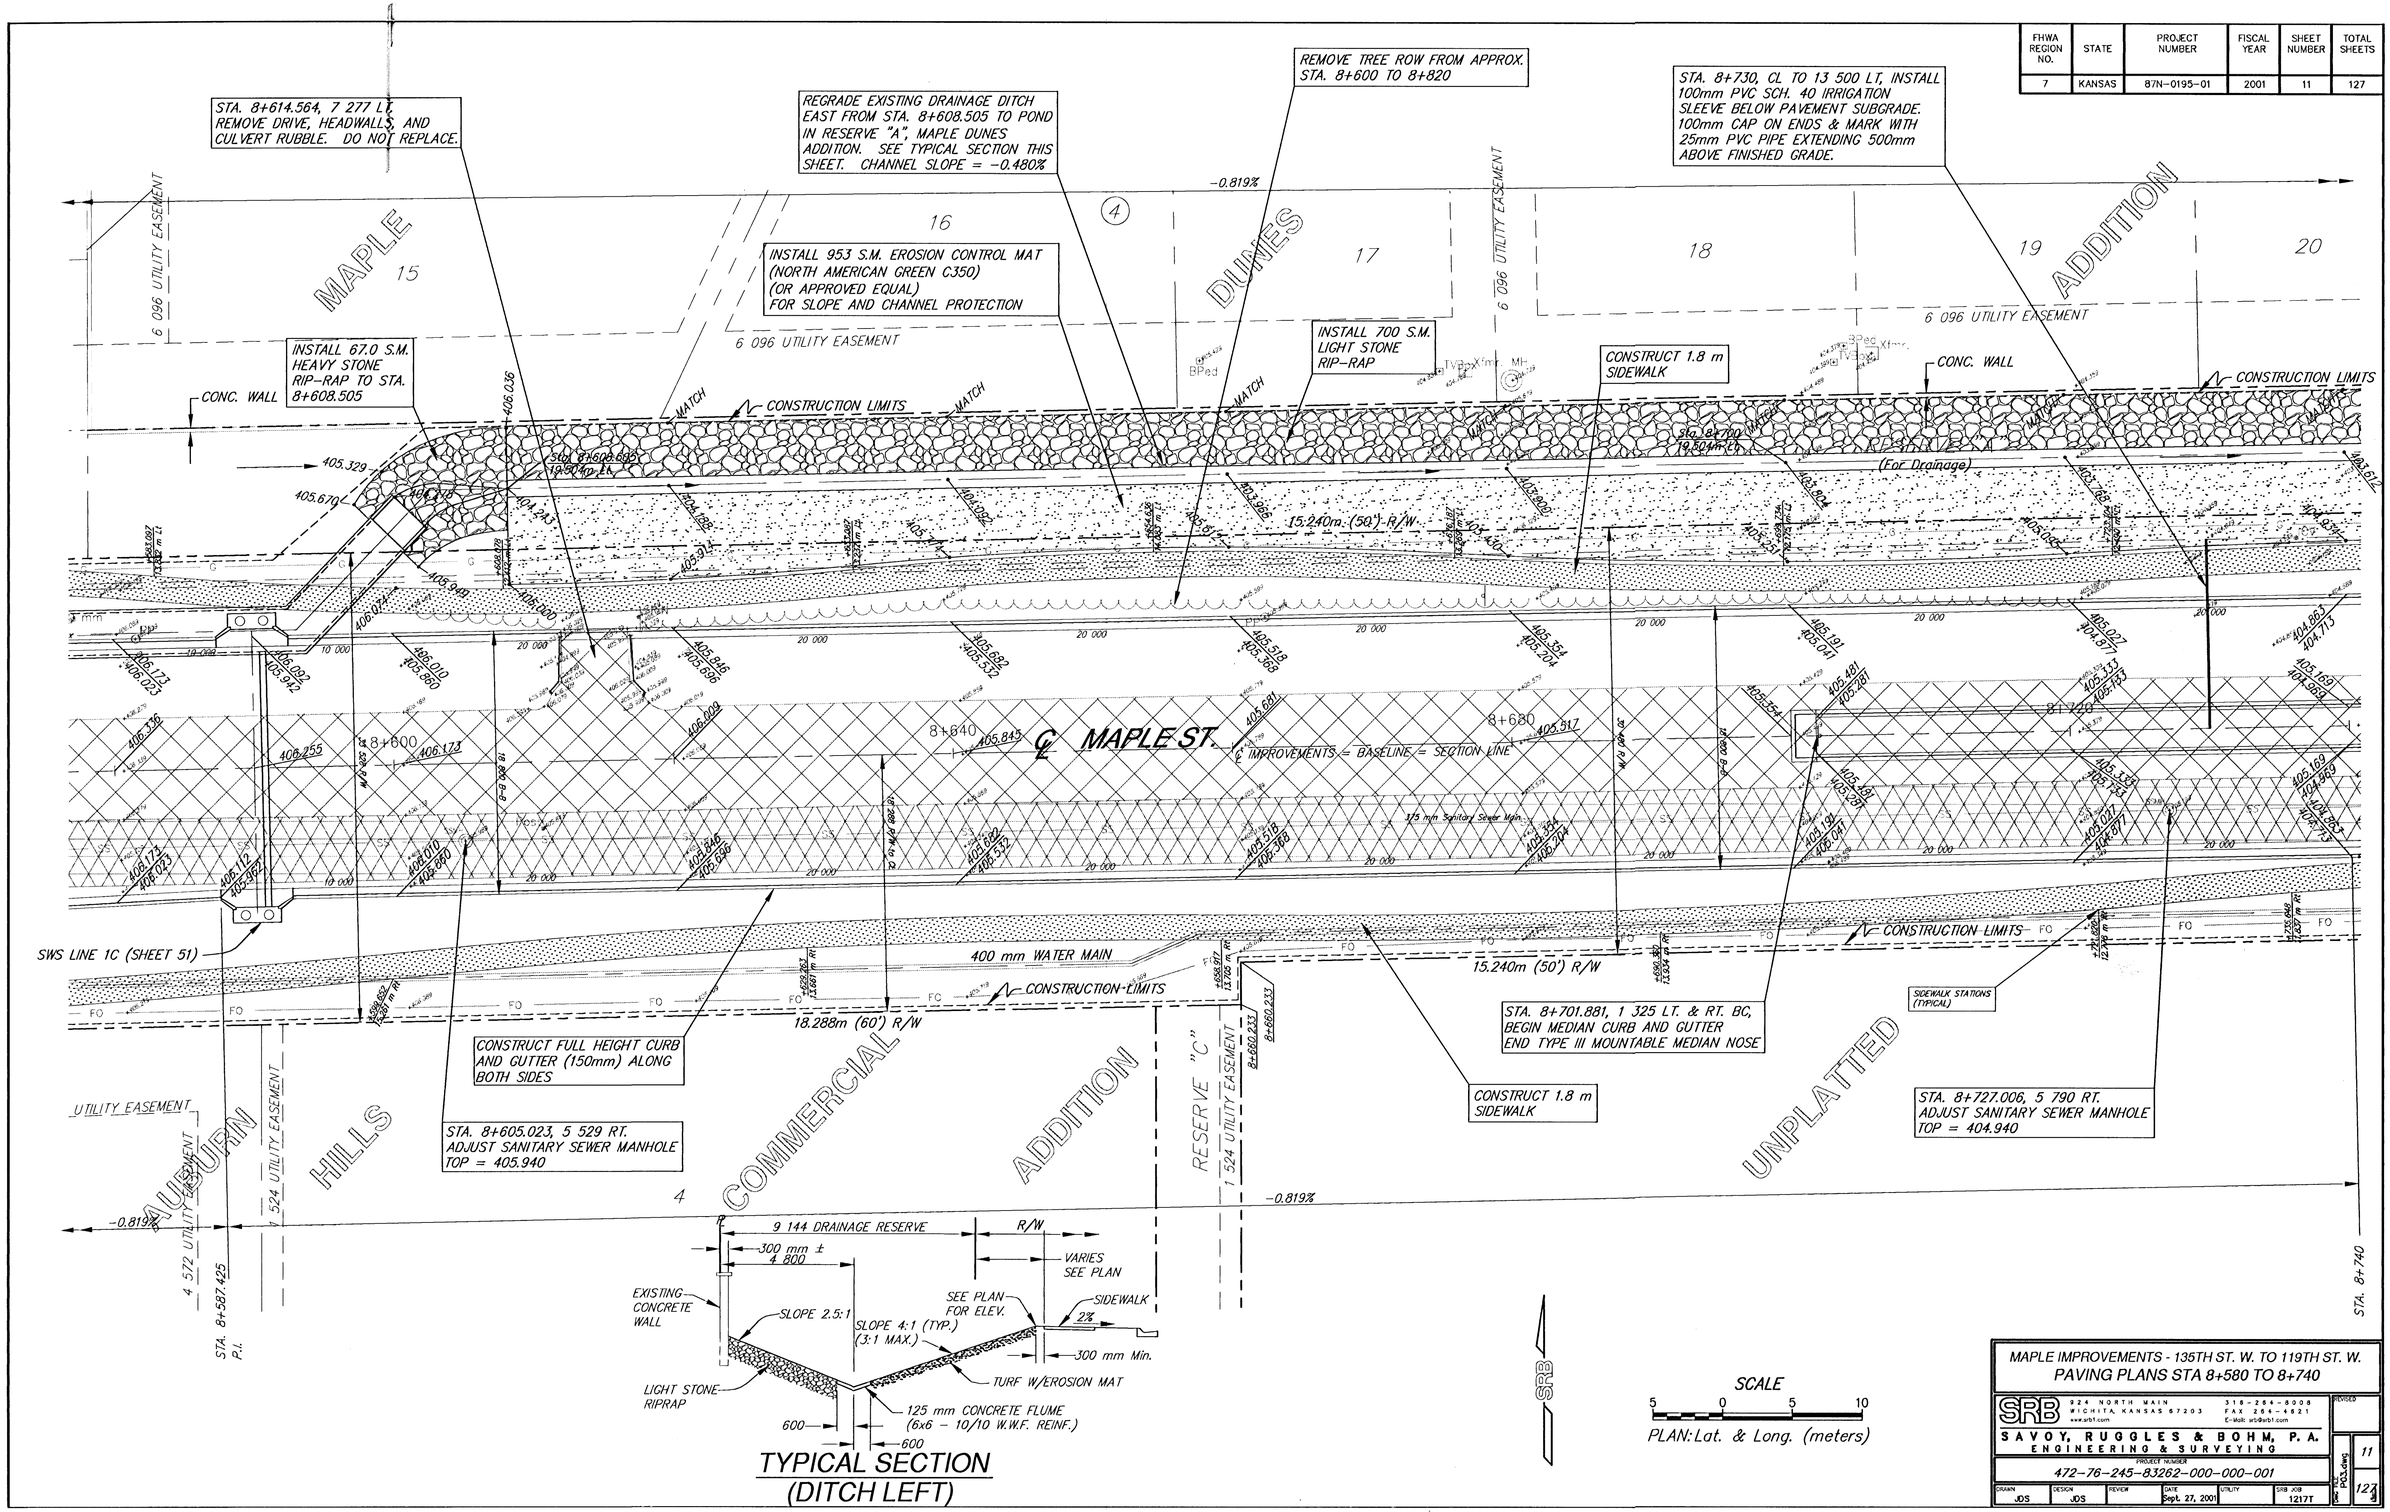

TYPICAL SECTION
(DITCH LEFT)

MAPLE IMPROVEMENTS - 135TH ST. W. TO 119TH ST. W.
PAVING PLANS STA 8+580 TO 8+740

SRB 924 NORTH MAIN WICHITA, KANSAS 67203 www.srb1.com
316-264-8008 FAX 264-4821 E-Mail: srb@srb1.com
SAVOY, RUGGLES & BOHM, P.A.
ENGINEERING & SURVEYING

PROJECT NUMBER 472-76-245-83262-000-000-001

DRAWN	DESIGN	REVIEW	DATE	UTILITY	SRB JOB
JOS	JOS		Sept. 27, 2001		1217T

REVISED

Sec. PCL Dwg. 11

Sheet 122