FHWA REGION NO.	STATE	PROJECT NUMBER	FISCAL YEAR	SHEET NUMBER	TOTAL SHEETS
7	KANSAS	87N-0195-01	2001	15	127

	BY	DATE
REFERENCES NOTED		
REFERENCES CHECKED		

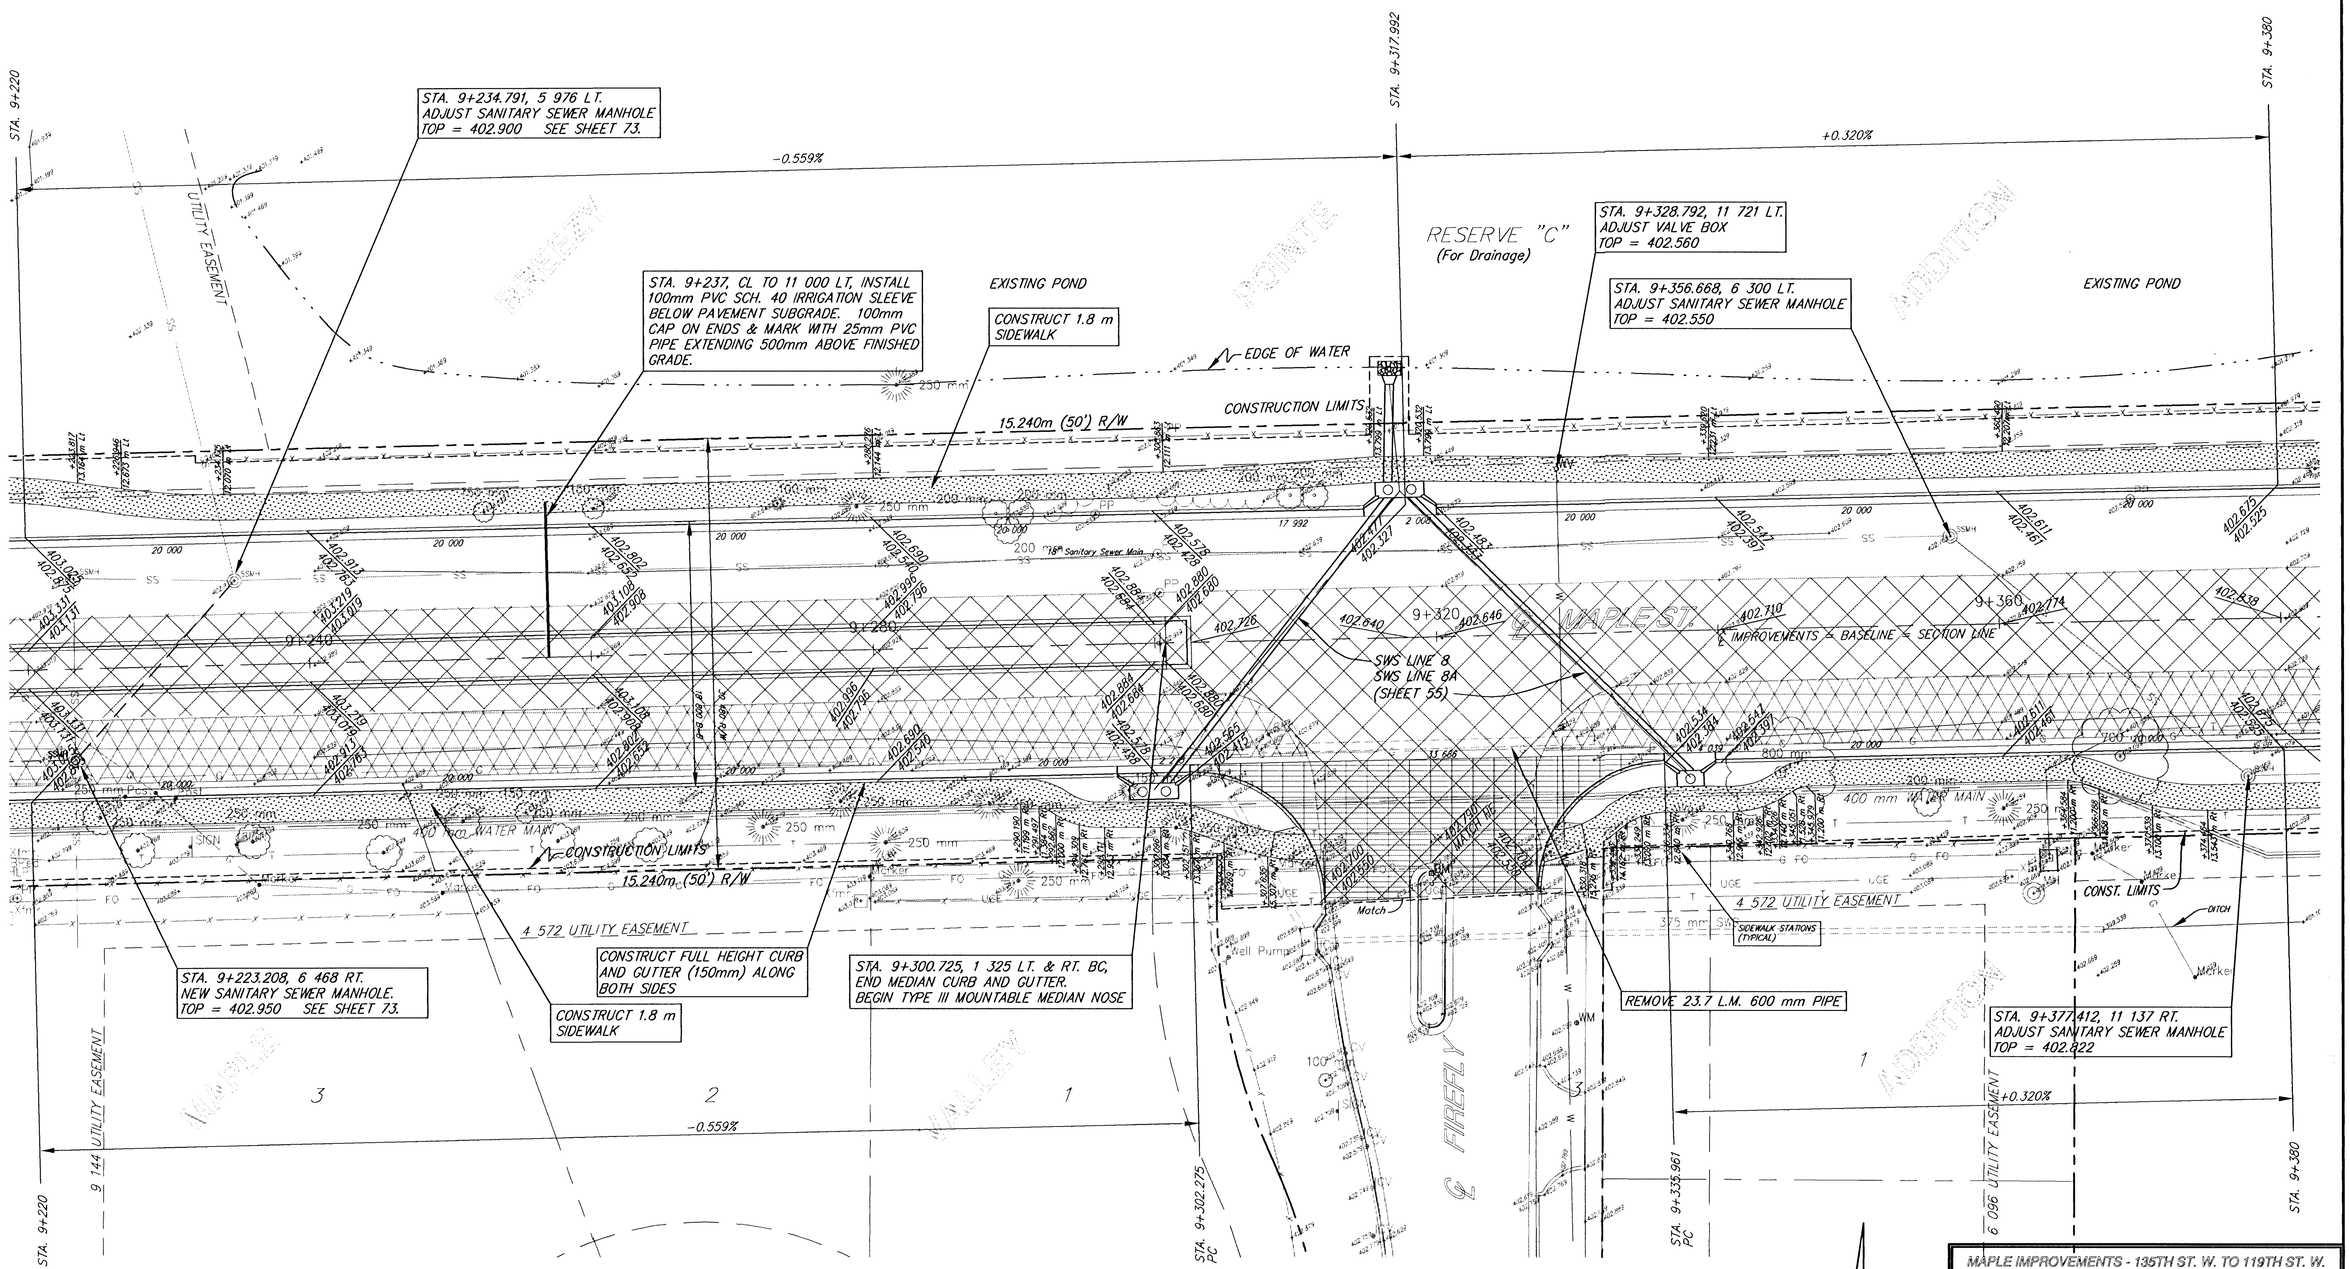

NOTE: SEE INTERSECTION DETAIL SHEET FOR WHEELCHAIR RAMP LAYOUT AND SIZE SHEET 24.

SCALE

5 0 5 10

PLAN: Lat. & Long. (meters)

MAPLE IMPROVEMENTS - 135TH ST. W. TO 119TH ST. W.

PAVING PLANS STA 9+220 TO 9+380

SRB
924 NORTH MAIN
WICHITA, KANSAS 67203
www.srb1.com
316-264-8008
FAX 264-4821
E-Mail: srb@srb1.com
SAVOY, RUGGLES & BOHM, P.A.
ENGINEERING & SURVEYING

PROJECT NUMBER
472-76-245-83262-000-000-001

DRAWN	DESIGN	REVIEW	DATE	UTILITY	SRB JOB
JDS	JDS		Sept. 27, 2001		1217T

REVISED

Sheet No. PM7.dwg

15

127