PLOTTED: Tuesday, December 12, 2017 @ 02:38PM

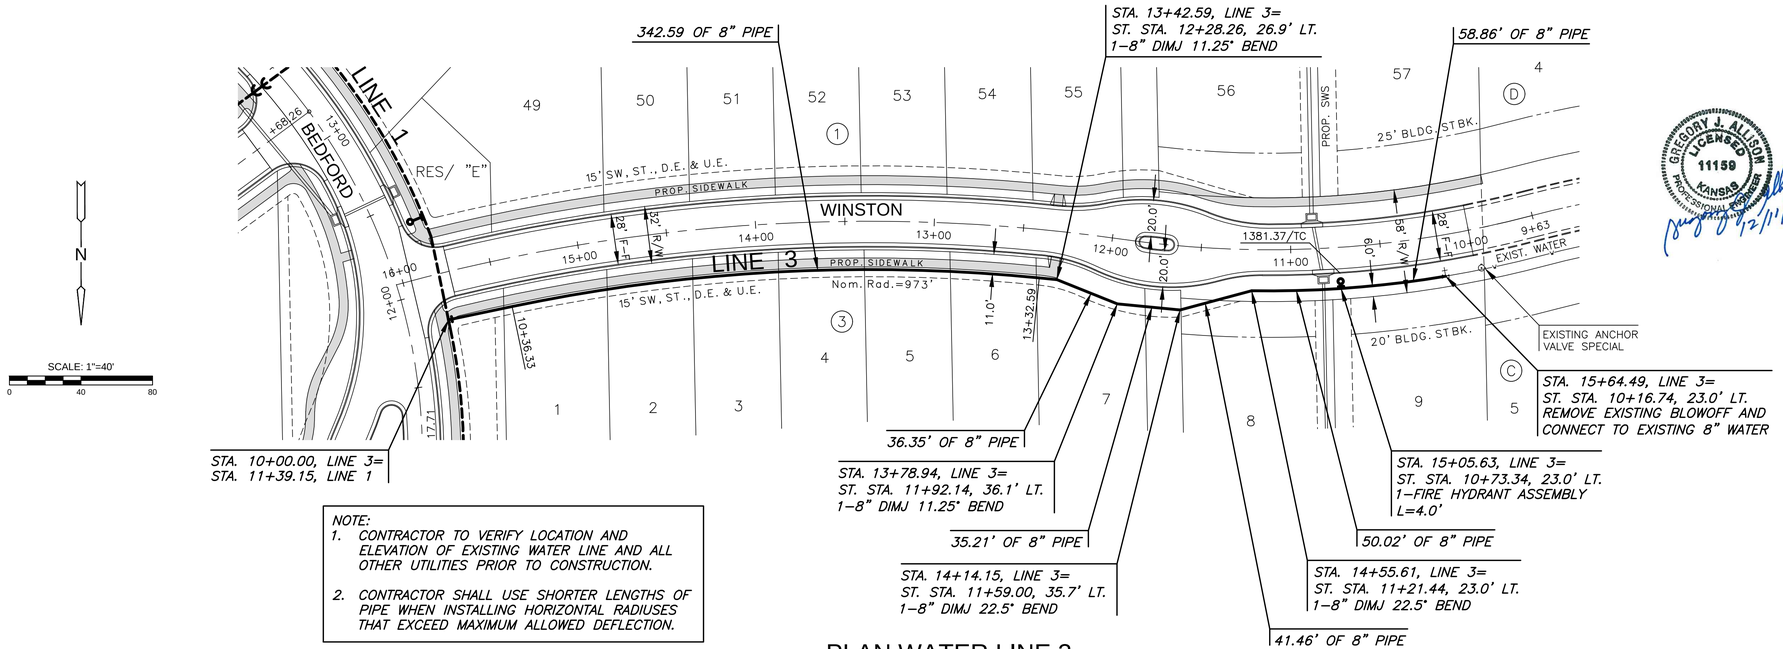

NOTE:
1. CONTRACTOR TO VERIFY LOCATION AND ELEVATION OF EXISTING WATER LINE AND ALL OTHER UTILITIES PRIOR TO CONSTRUCTION.
2. CONTRACTOR SHALL USE SHORTER LENGTHS OF PIPE WHEN INSTALLING HORIZONTAL RADIUSES THAT EXCEED MAXIMUM ALLOWED DEFLECTION.

PLAN WATER LINE 3

PROFILE WATER LINE 3

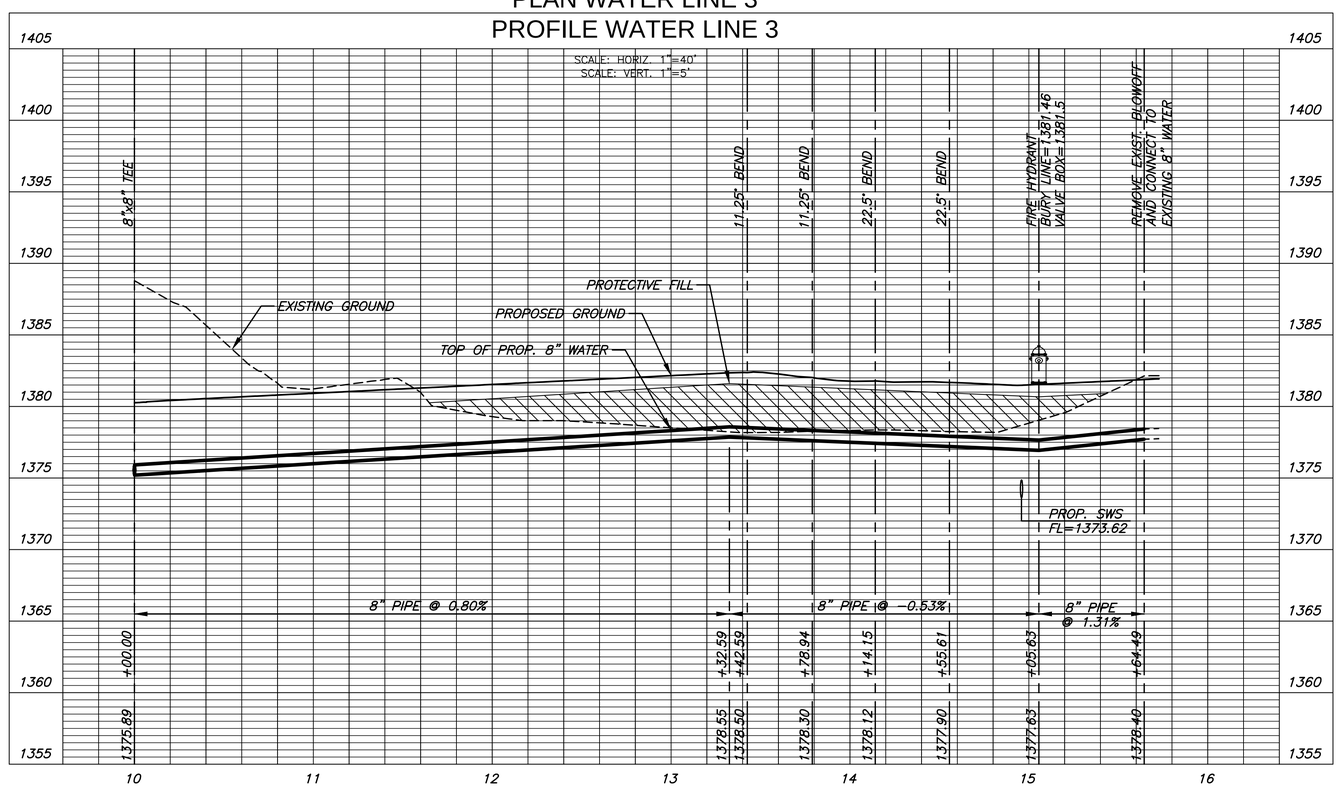

MKEC
Wichita, KS • 316-684-9600

GREGORY J. ALLISON LICENSED 11159 KANSAS PROFESSIONAL ENGINEER
12/11/17

WATER DISTRIBUTION PLANS FOR
COURTYARDS AT BROOKFIELD ADD.
PHASE 1

©2017
MKEC Engineering
All Rights Reserved
www.mkec.com
These drawings and their contents, including, but not limited to, all concepts, designs, & ideas are the exclusive property of MKEC Engineering (MKEC), and may not be used or reproduced in any way without the express consent of MKEC.

WATER LINE 3

PROJECT NO.	448-90849
DATE	DEC. 2017
SCALE	1" = 40'

DESIGNED	DRAWN	CHECKED
DFL	JWC	GJA

NO.	REVISION	DATE

SHEET NO.
08 OF 18

J:\PROJECTS\2016\101\0317_PERFECTION_COURTYARDS AT BROOKFIELD_16317 CAD\SHTS\05 CIVIL\WTR\16317-CP-04.DWG