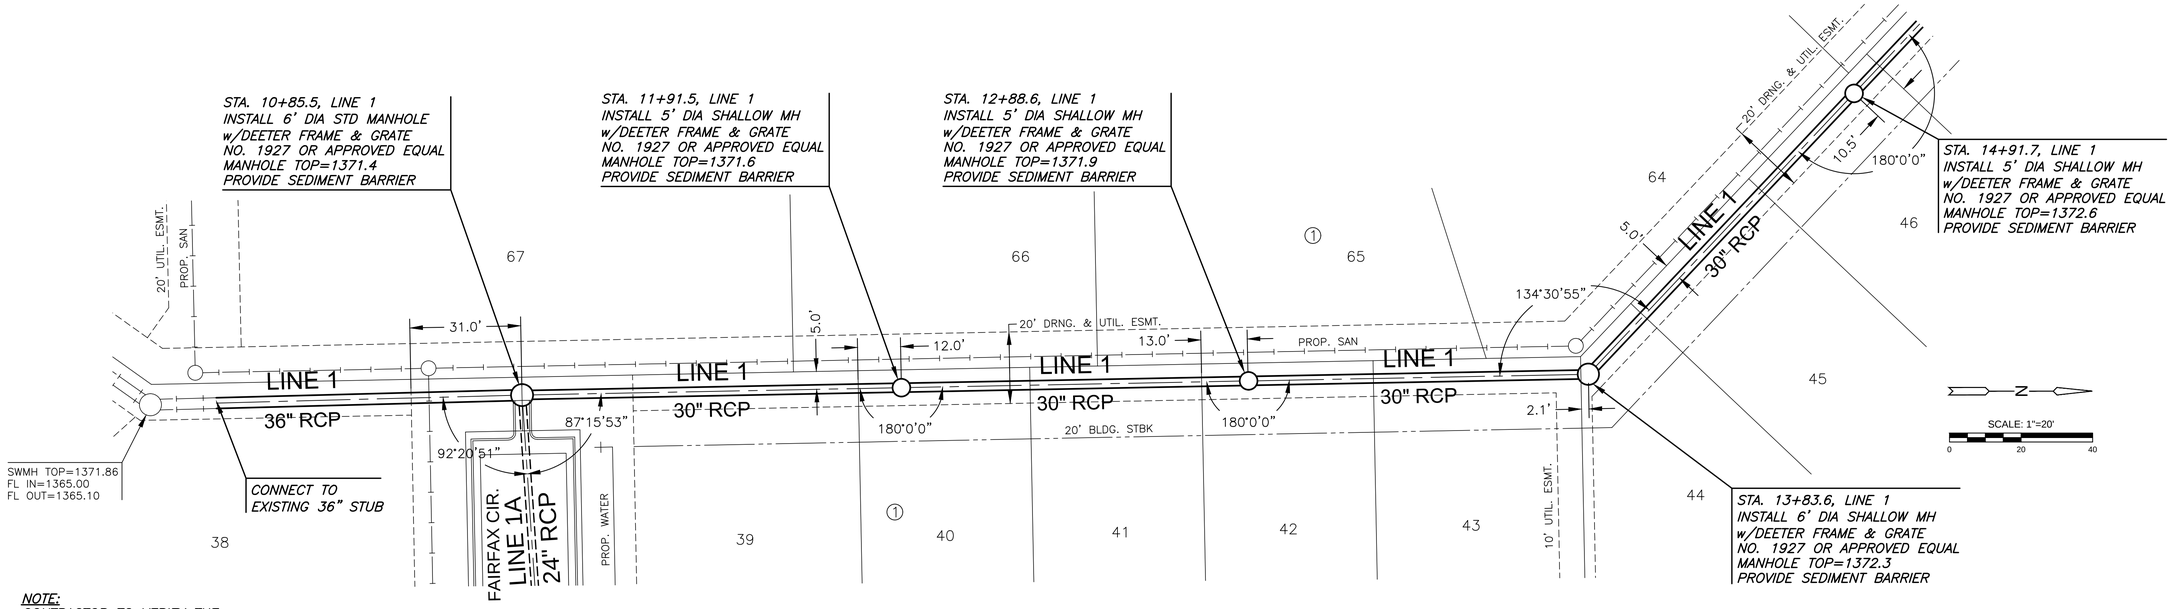

NOTE:
CONTRACTOR TO VERIFY THE DEPTH AND LOCATION OF EXISTING UTILITIES PRIOR TO CONSTRUCTION.

PLAN SWS LINE 1

PROFILE SWS LINE 1

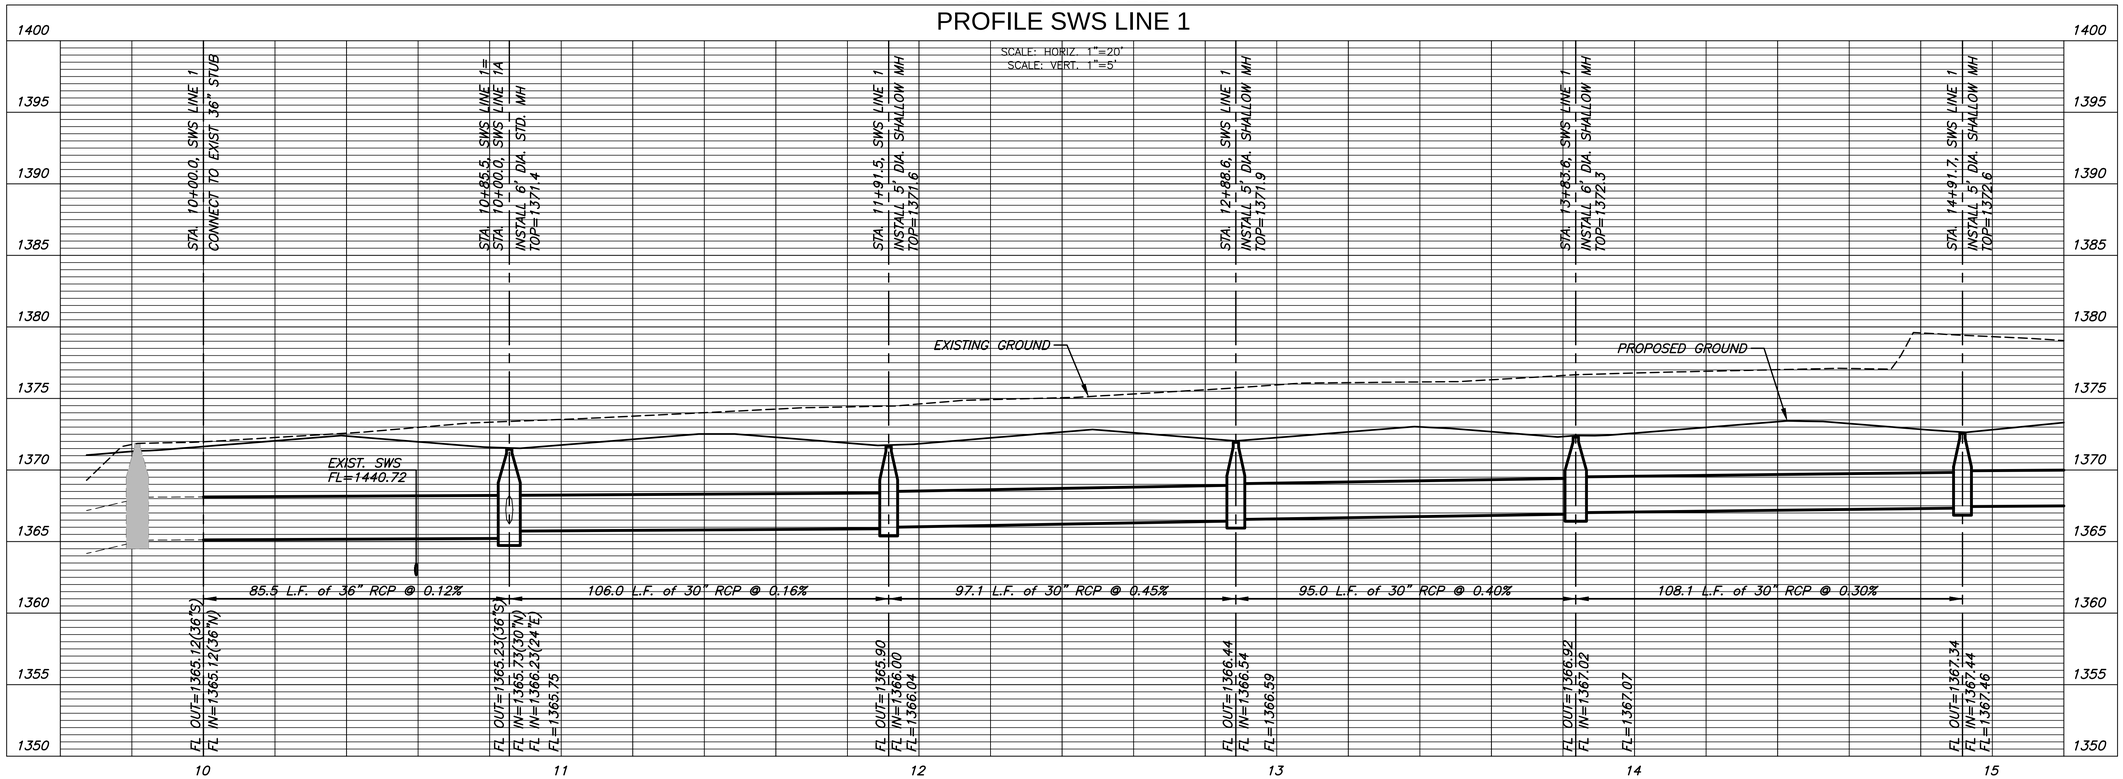

MKEC
Wichita, KS • 316-684-9600

STORM WATER SEWER PLAN FOR

COURTYARDS AT BROOKFIELD ADD.

©2017
MKEC Engineering
All Rights Reserved
www.mkec.com
These drawings and their contents, including, but not limited to, all concepts, designs, & ideas are the exclusive property of MKEC Engineering (MKEC), and may not be used or reproduced in any way without the express consent of MKEC.

SWS LINE 1

PROJECT NO.	468-85263
DATE	DEC. 2017
SCALE	1" = 20'

DESIGNED	DRAWN	CHECKED
DFL	RWB	GJA

NO.	REVISION	DATE

SHEET NO.
07 OF 26

PLOTTED: Tuesday, December 12, 2017 @ 01:44PM

J:\PROJECTS\2016\160101317_PERFECTION_COURTYARDS AT BROOKFIELD_16317 CAD\SHTS\05 CIVIL\SWS\16317-DP-01.DWG