
FHWA REGION NO.	STATE	PROJECT NUMBER	FISCAL YEAR	SHEET NUMBER	TOTAL SHEETS
7	KANSAS	87N-0195-01	2001	22	127

BY	DATE
REFERENCES NOTED	
REFERENCES CHECKED	

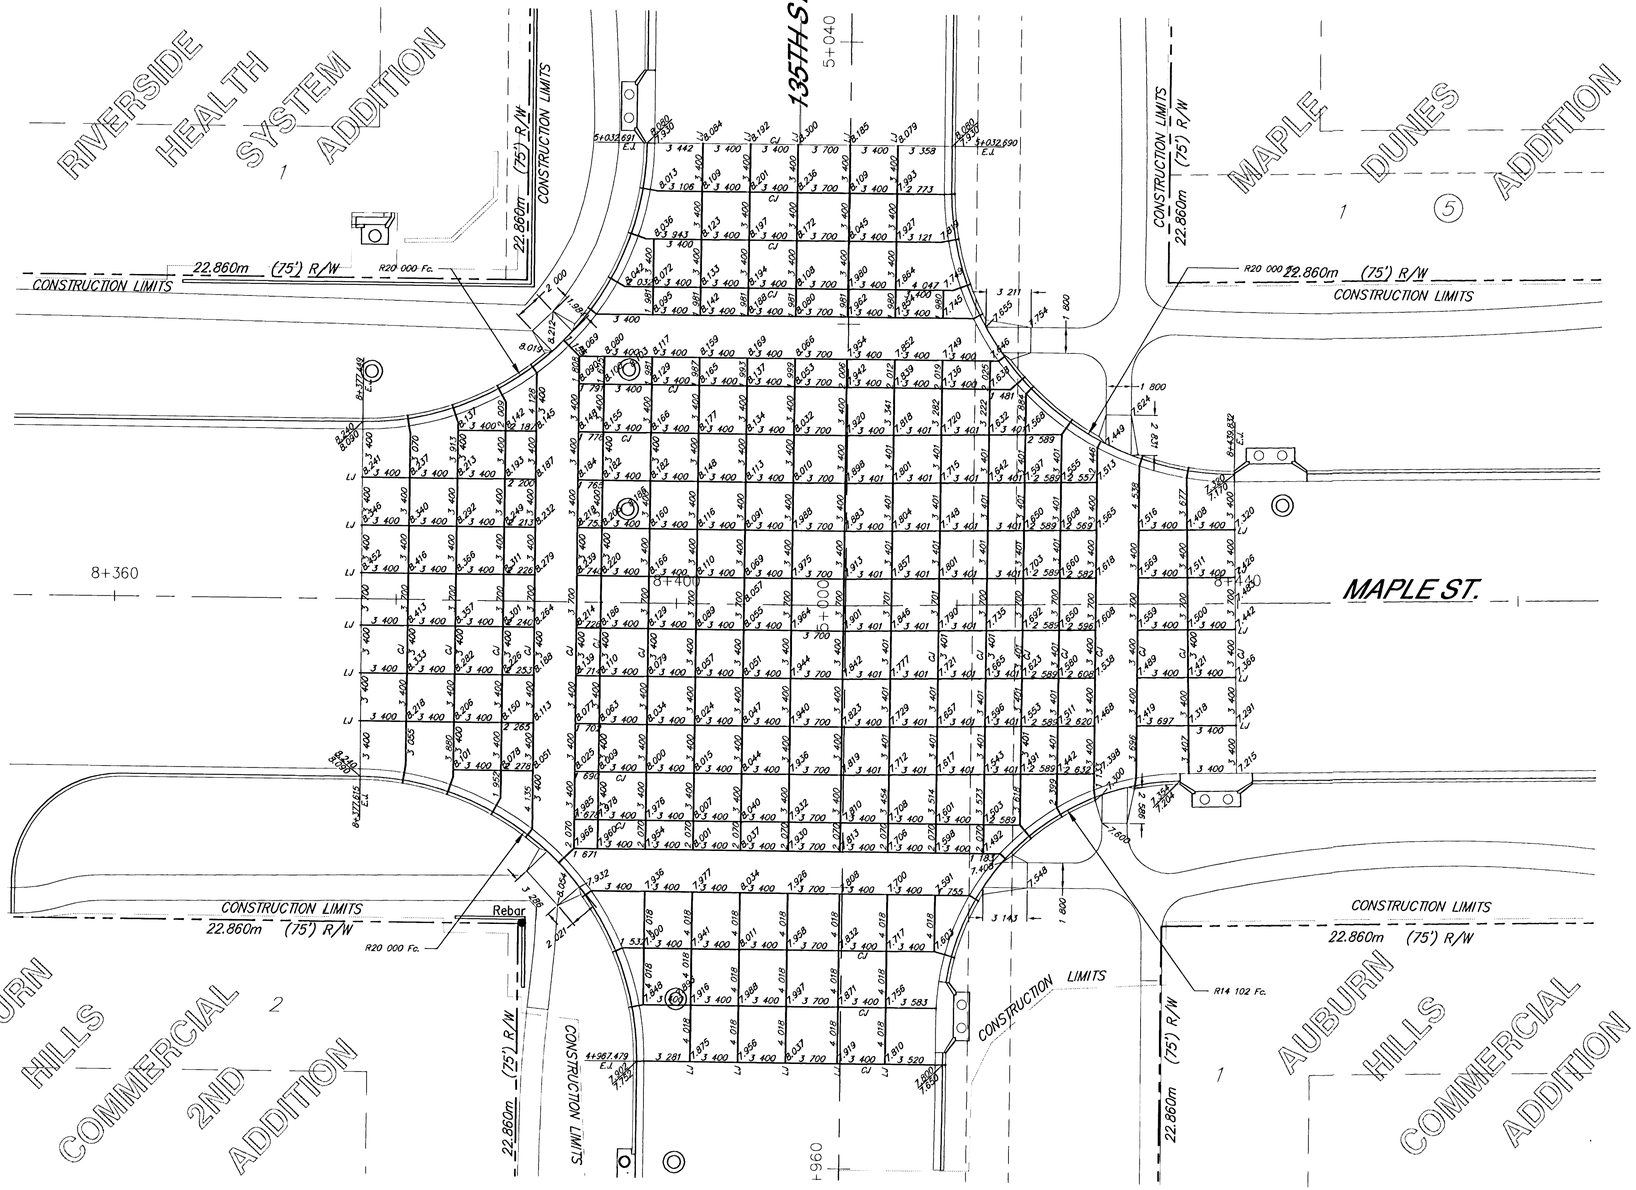

SRB

SCALE

5 0 5 10

PLAN: Lat. & Long. (meters)

MAPLE IMPROVEMENTS - 135TH ST. W. TO 119TH ST. W.
INTERSECTION PLAN

SRB
924 NORTH MAIN
WICHITA, KANSAS 67203
http://www.feist.com/~srb
316-264-8006
FAX 264-4621
E-Mail: srb@feist.com

SAVOY, RUGGLES & BOHM, P.A.
ENGINEERING & SURVEYING

PROJECT NUMBER
472-76-245-83262-000-000-001

DRAWN	DESIGN	REVIEW	DATE	UTILITY	SRB JOB
TEB	JDS		Sept. 27, 200		1217T

Sheet No. Intersection 22 127