LEGEND

Concrete Removal

Tree Removal (Subsidiary to "Site Clearing")

SCALE:

PLAN: LAT. & LONG. 0 20 40

PROFILE: HORIZ. SAME AS ABOVE

VERT. 5 0

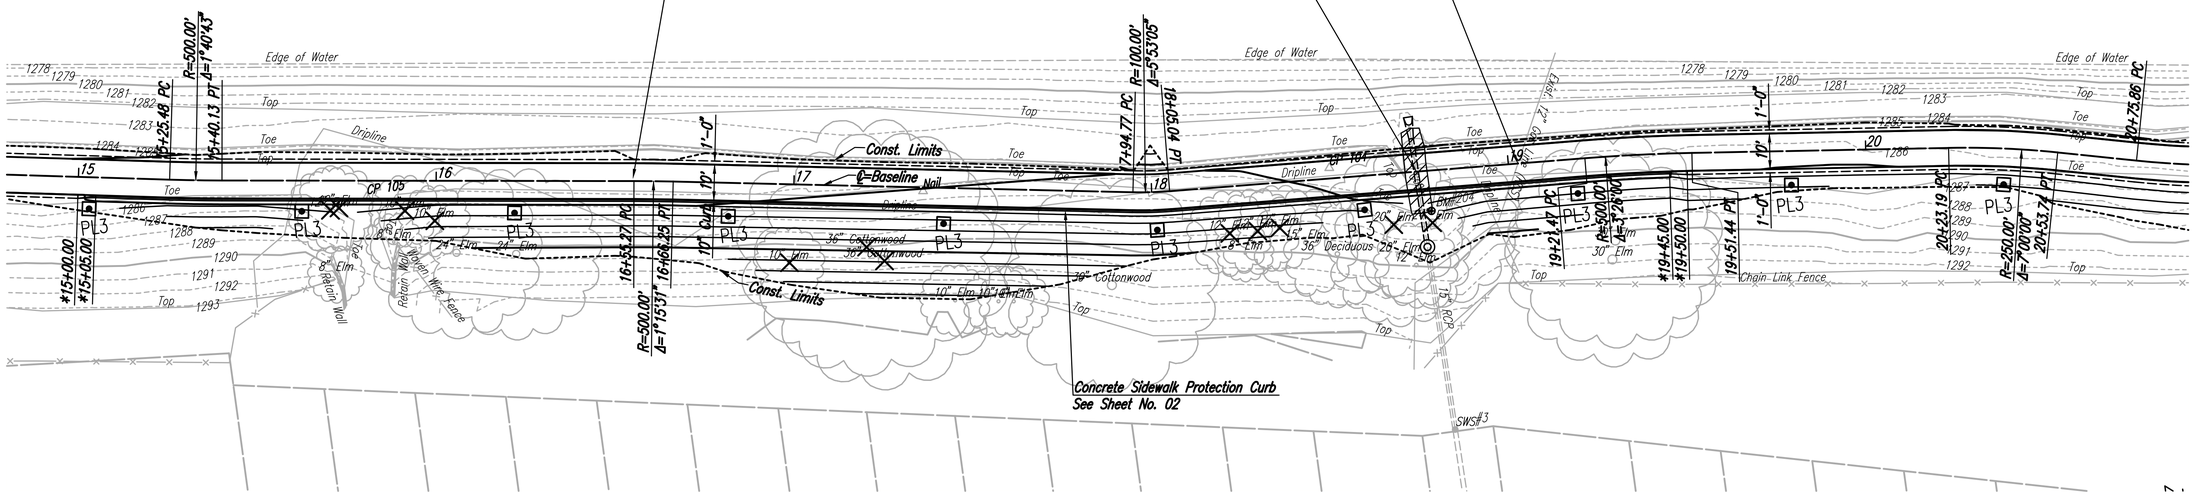

* 5' Transition from Zero Height to 6" Height Concrete Sidewalk Protection Curb.

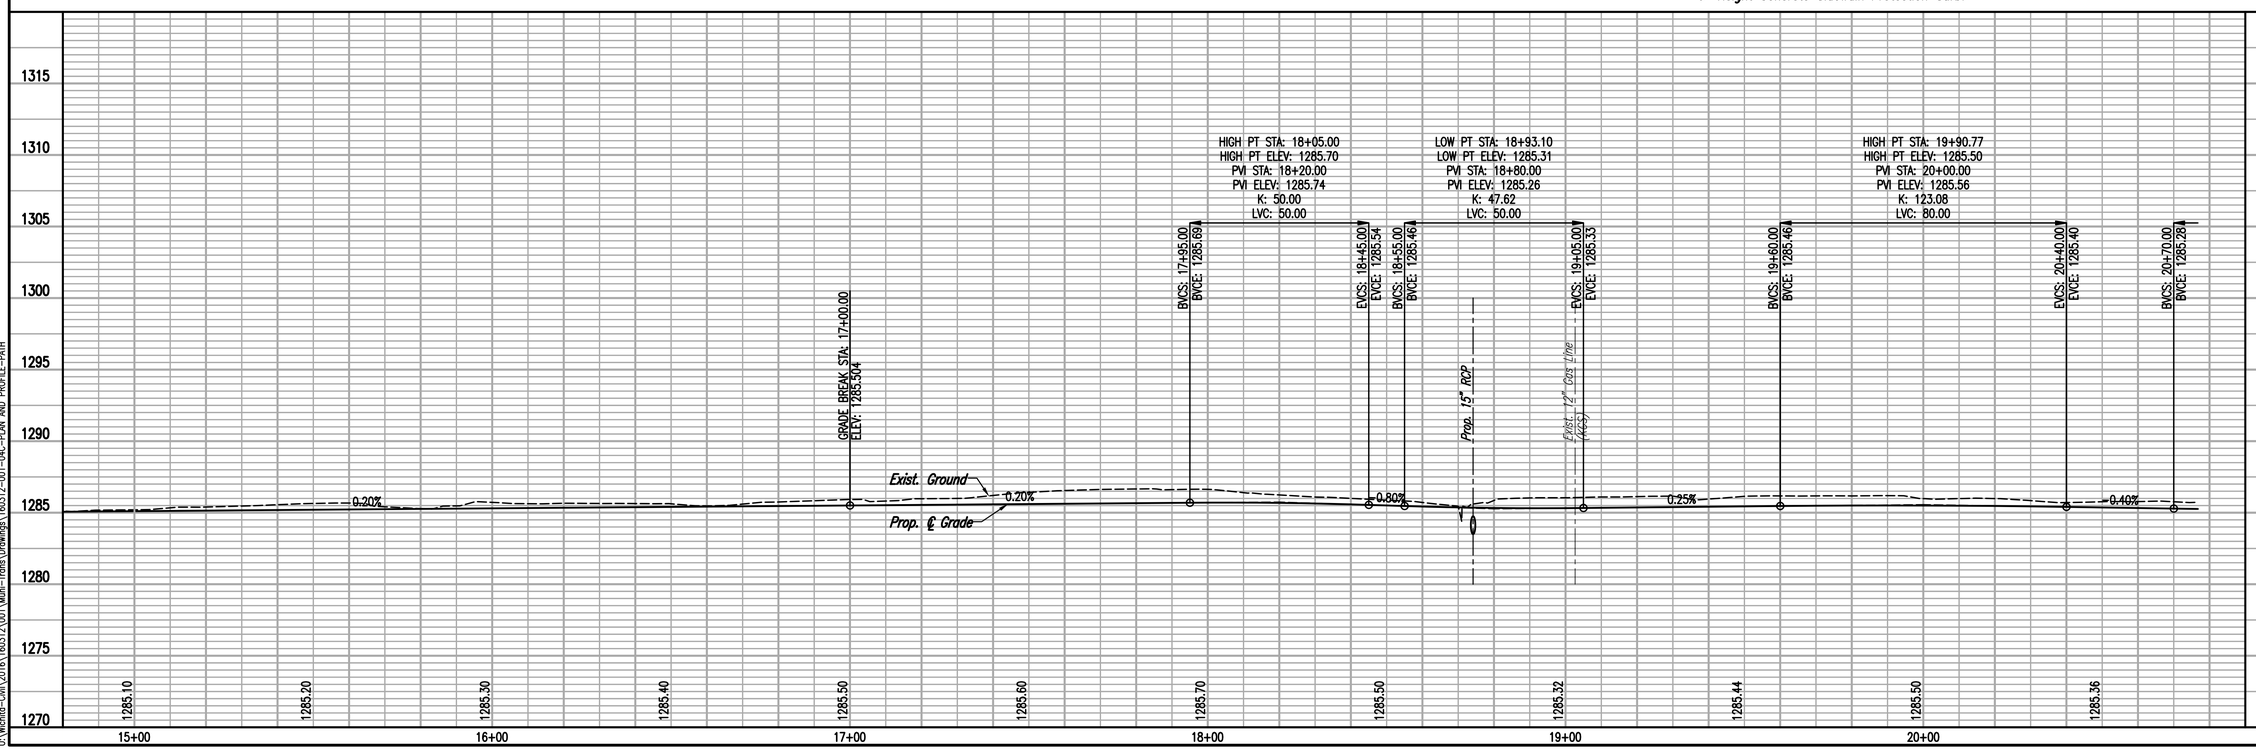

PLAN		BY	DATE
CHECKED			
CHECKED			

PROFILE		BY	DATE
CHECKED			
CHECKED			

BENJAMIN M. WARRY LICENSED 20923 11/09/2017 KANSAS PROFESSIONAL ENGINEER

EAST BANK ARK RIVER–LINCOLN TO GANDER MOUNTAIN SIDEWALK IMPROVEMENTS

PLAN AND PROFILE–PATH

GARY JANZEN, P.E. – CITY ENGINEER
CITY OF WICHITA PROJECT NO. 472-85303

PEC PROFESSIONAL ENGINEERING CONSULTANTS, P.A.
303 SOUTH TOPEKA WICHITA, KS 67202
316-262-2691 www.pec1.com

Designed By	BMM	Job No.	31-160312-001
Drawn By	BJS	Date	November 2017

Sheet 04 of 37

Saved: 11-09-2017 12:16:48 PM by BJS
Plot Scale: 1:1 11-09-2017 12:20:19 PM by BJS
U:\Wichita-Civil\2016\160312.001\Muni-Trans\Drawings\160312-001-04C-PLAN AND PROFILE-PATH