FHWA REG NO.	STATE	PROJECT NO.	YEAR	SHEET NO	TOTAL SHEETS
7	Kansas	87N-0195-01	2001	35	127

NOTES:

1. See Corral Rail Detail Sheet for additional reinforcing steel.
2. See Pier Detail Sheet for additional reinforcing steel in pier beam.
3. See Pedestrian Bridge Handrail for additional information.

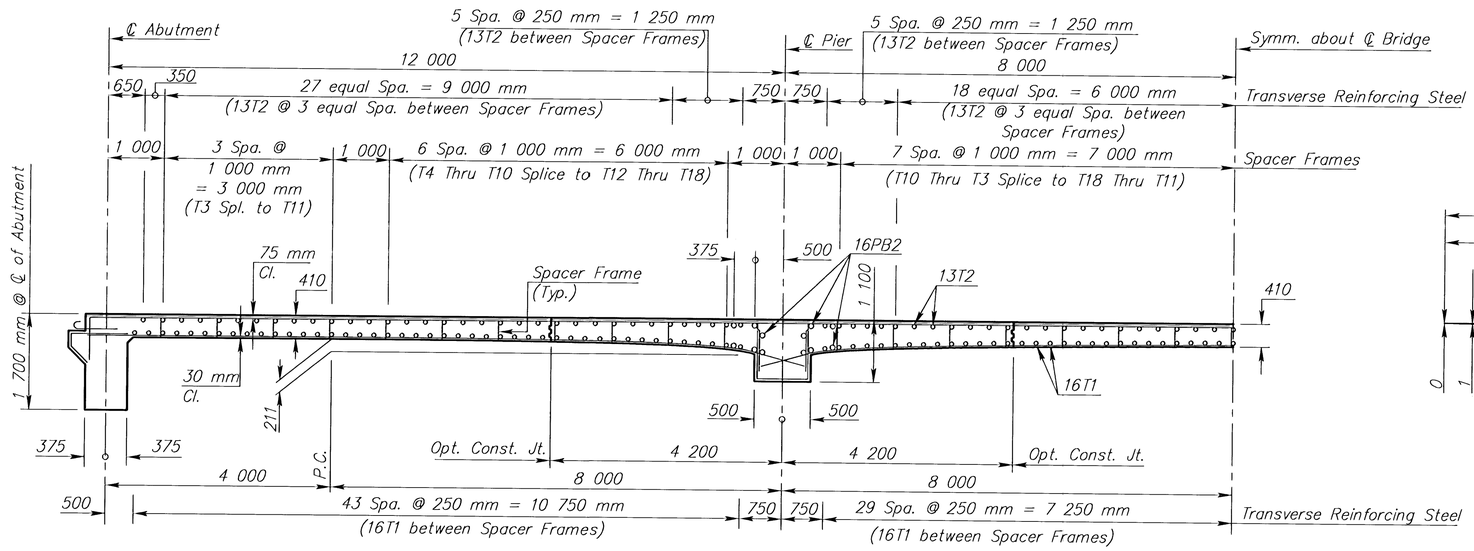

HALF LONGITUDINAL SECTION ALONG ℄ BRIDGE

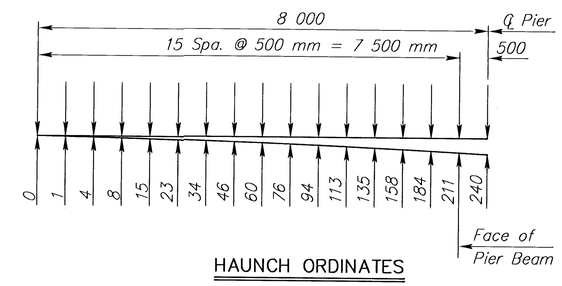

HAUNCH ORDINATES

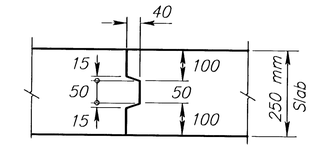

TRANSVERSE WALKWAY CONSTRUCTION JOINT

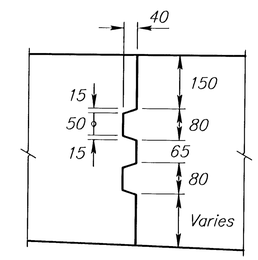

TRANSVERSE SLAB CONSTRUCTION JOINT (Optional)

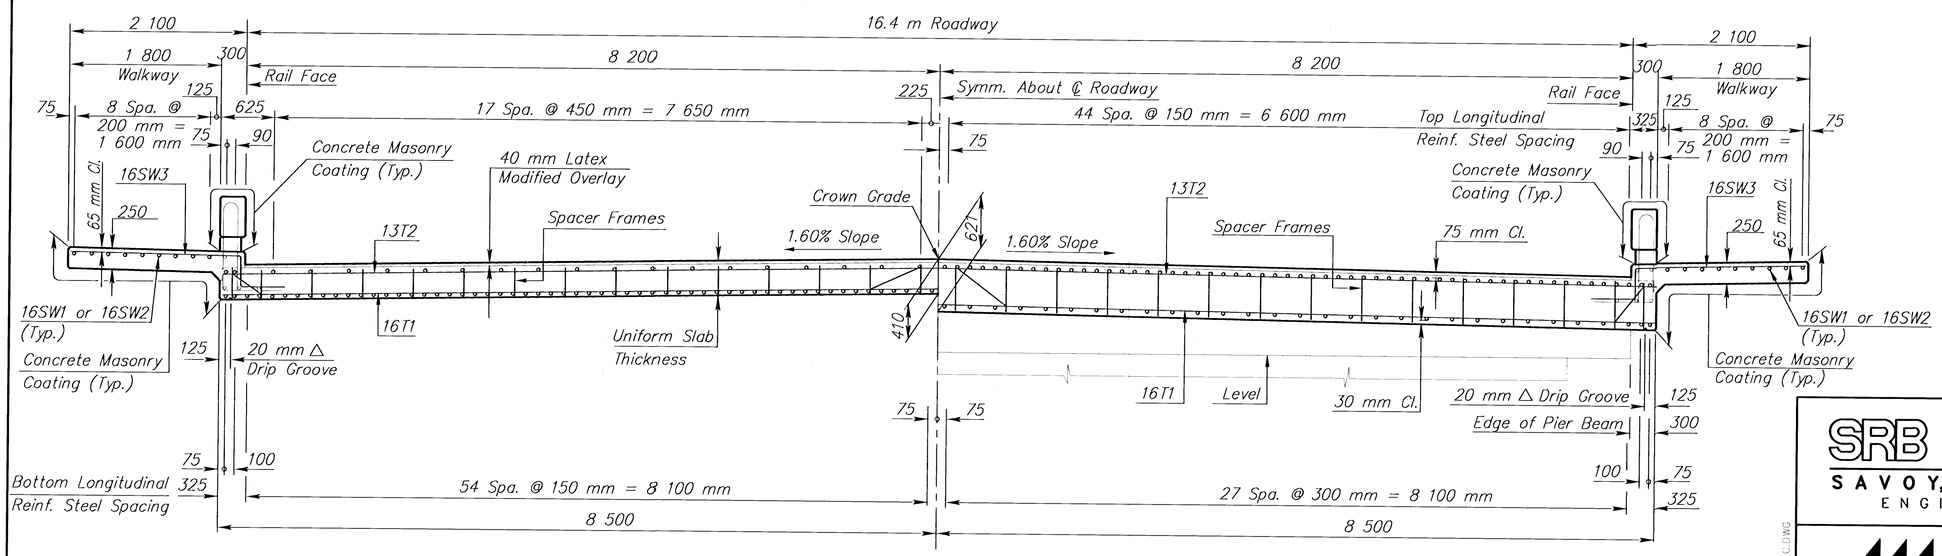

Half Section Near Mid-Span

Half Section at Face of Pier Beam

TYPICAL SECTION OF SLAB
(End Span Shown)

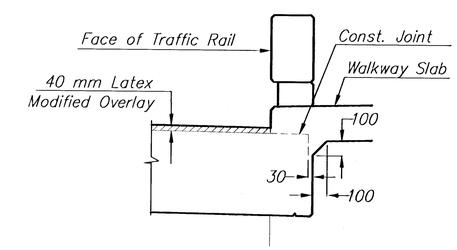

CONSTRUCTION JOINT DETAIL

SRB
924 NORTH MAIN
WICHITA, KANSAS 67203
316-264-8008
FAX 264-4621
SAVOY, RUGGLES & BOHM, P.A.
ENGINEERING & SURVEYING

MKEC
ENGINEERING CONSULTANTS
411 N. WEBB ROAD
WICHITA, KS. 67206
316-684-9600

MAPLE STREET BRIDGE (OVER CALFSKIN CREEK)
PROJECT NAME

SUPERSTRUCTURE DETAILS
SHEET TITLE

MDK	DPG	KJS
DESIGN BY:	DRAWN BY:	CHECKED BY:
NOVEMBER 2001	00142SEC	35 / 127
DATE	DRAWING NAME	SHEET / OF

H:\CIVIL\00142\BRIDGE\00142SEC.DWG

H:\CIVIL\00142\BRIDGE\00142SEC.DWG Wed Nov 21 12:02:36 2001