PLOTTED: Friday, September 29, 2017 @ 01:09PM

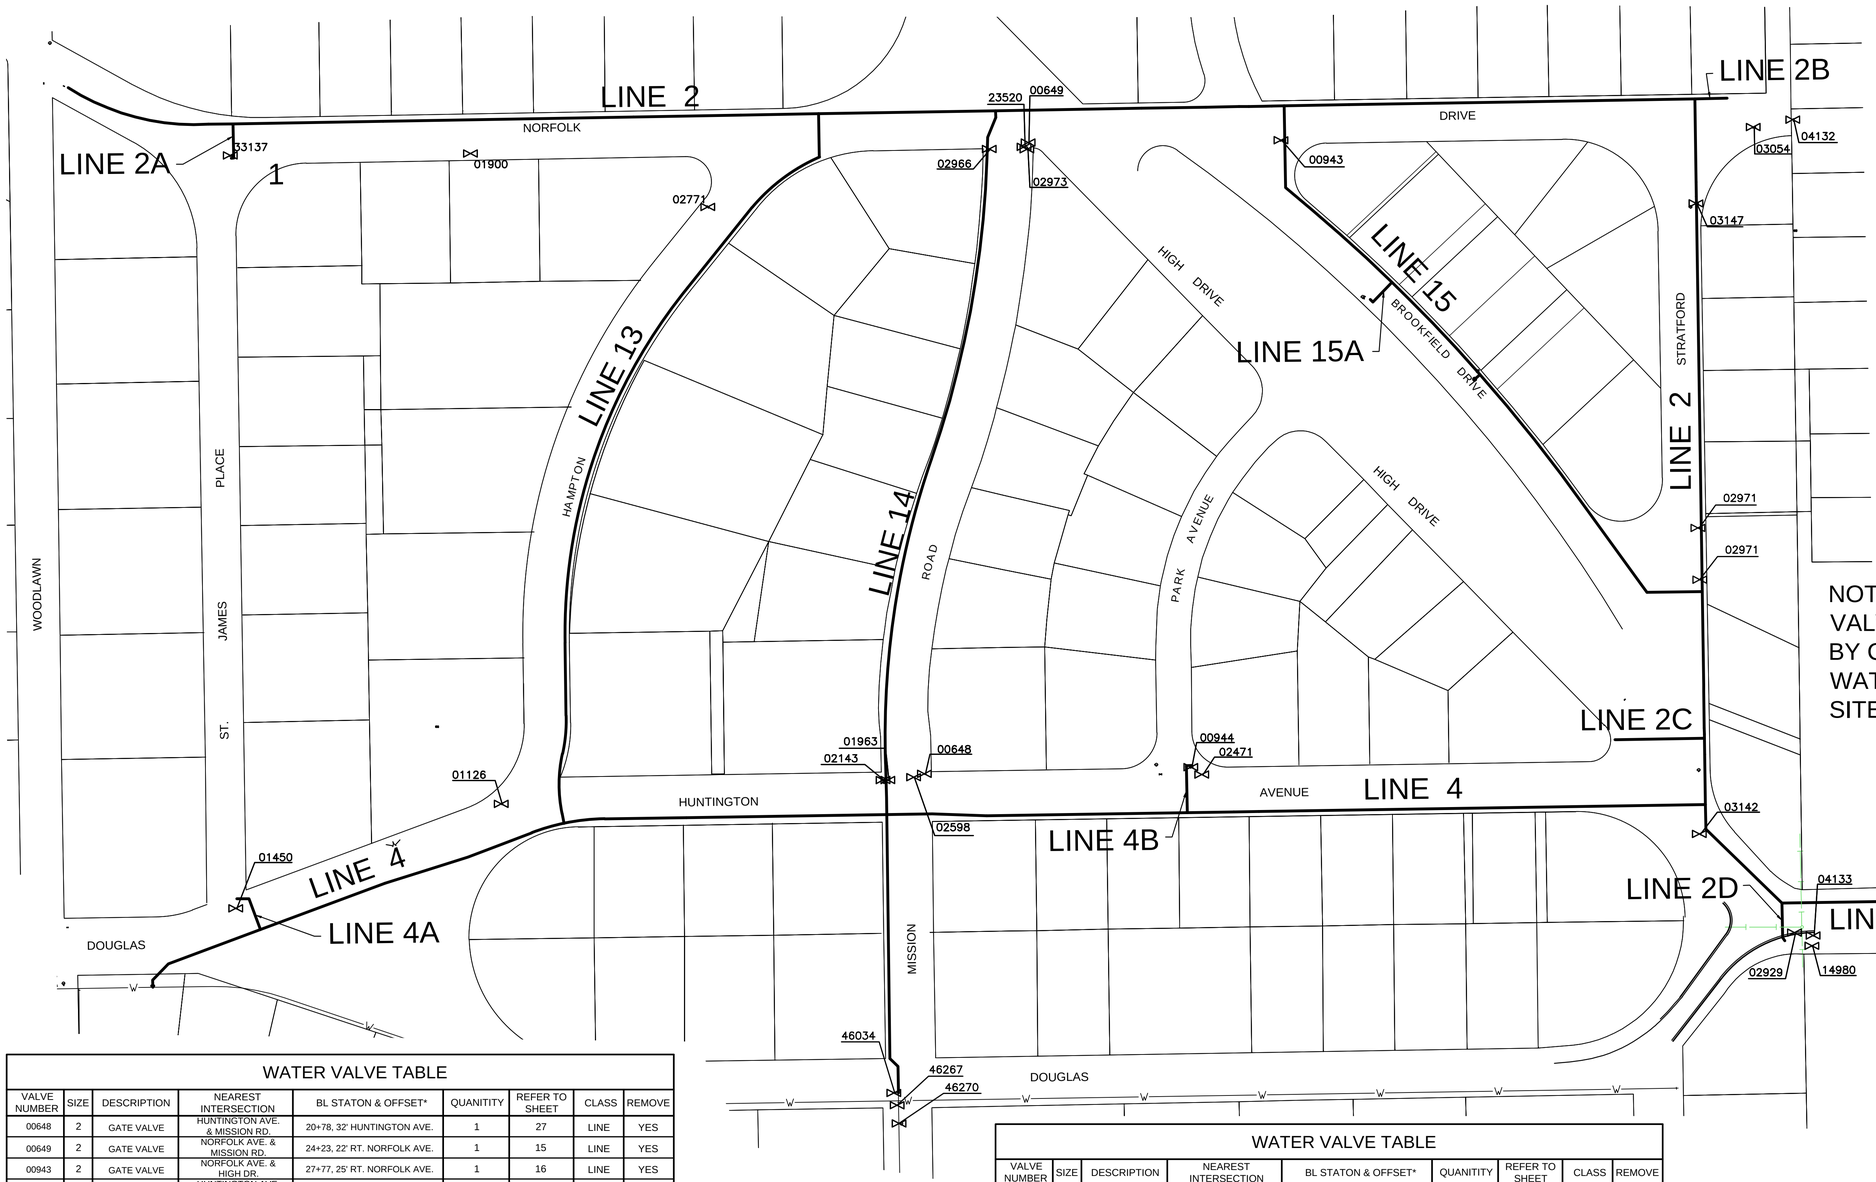

NOTE: WATER LINE VALVES TO BE OPERATED BY CONTRACTOR ONLY IF WATER INSPECTOR IS ON SITE.

WATER VALVE TABLE

VALVE NUMBER	SIZE	DESCRIPTION	NEAREST INTERSECTION	BL STATON & OFFSET*	QUANITITY	REFER TO SHEET	CLASS	REMOVE
00648	2	GATE VALVE	HUNTINGTON AVE. & MISSION RD.	20+78, 32' HUNTINGTON AVE.	1	27	LINE	YES
00649	2	GATE VALVE	NORFOLK AVE. & MISSION RD.	24+23, 22' RT. NORFOLK AVE.	1	15	LINE	YES
00943	2	GATE VALVE	NORFOLK AVE. & HIGH DR.	27+77, 25' RT. NORFOLK AVE.	1	16	LINE	YES
00944	6	GATE VALVE	HUNTINGTON AVE. & PARK AVE.	24+50, 35' HUNTINGTON AVE.	1	27	LINE	YES
01126	2	GATE VALVE	HUNTINGTON AVE. & HAMPTON	14+91, 27' LT. HUNTINGTON AVE.	1	26	LINE	YES
01450	2	GATE VALVE	HUNTINGTON AVE. & ST. JAMES PL.	10+92, 20' LT. HUNTINGTON AVE.	1	26	LINE	YES
01900	2	GATE VALVE	NORFOLK AVE. & ST. JAMES PL.	16+43, 23' LT. NORFOLK AVE.	1	14	LINE	YES
01963	6	GATE VALVE	HUNTINGTON AVE. & MISSION RD.	20+27, 24' LT. HUNTINGTON AVE.	1	27	LINE	YES
02143	6	GATE VALVE	HUNTINGTON AVE. & MISSION RD.	20+30, 24' LT. HUNTINGTON AVE.	-	27	HYDRANT	YES
02471	6	GATE VALVE	HUNTINGTON AVE. & PARK AVE.	24+64, 25' LT. HUNTINGTON AVE.	-	27	-	-
02598	6	GATE VALVE	HUNTINGTON AVE. & MISSION RD.	20+27, 24' LT. HUNTINGTON AVE.	1	27	LINE	YES
02771	2	GATE VALVE	NORFOLK AVE. & HAMPTON RD.	19+73, 103' RT. NORFOLK AVE.	1	15	LINE	YES
02929	6	GATE VALVE	DOUGLAS AVE. & STRATFORD	33+67, 21' RT. DOUGLAS AVE.	-	15	LINE	NO
02966	2	GATE VALVE	MISSION RD. & NORFOLK AVE.	23+62, 24' RT. MISSION RD.	-	41	-	-
02971	2	GATE VALVE	STRATFORD & BROOKFIELD	16+48,' 21' LT. STRATFORD	1	17	LINE	YES

WATER VALVE TABLE

VALVE NUMBER	SIZE	DESCRIPTION	NEAREST INTERSECTION	BL STATON & OFFSET*	QUANITITY	REFER TO SHEET	CLASS	REMOVE
02973	2	GATE VALVE	NORFOLK AVE. & MISSION RD.	24+21, 31' RT. NORFOLK AVE.	1	15	LINE	YES
03054	2	GATE VALVE	NORFOLK AVE. & STRATFORD	34+37, 18' RT. NORFOLK AVE.	1	16	LINE	YES
03142	6	GATE VALVE	DOUGLAS AVE. & STRATFORD	33+67, 21' RT. DOUGLAS AVE.	1	18	LINE	YES
03147	2	GATE VALVE	NORFOLK AVE. & STRATFORD	11+23, 25' LT. NORFOLK AVE.	1	17	LINE	YES
04132	8	GATE VALVE	NORFOLK AVE. & STRATFORD	34+92, 8' RT. NORFOLK AVE.	1	16	OUTLET	YES
04133	8	GATE VALVE	NORFOLK AVE. & STRATFORD	33+91, 25' RT. NORFOLK AVE.	-	16	X-CONN	NO
14980	16	BUTERFLY VALVE	DOUGLAS AVE. & HUNTINGTON DR.	33+90, 39' RT. DOUGLAS AVE.	-	18	LINE	NO
23520	6	GATE VALVE	NORFOLK AVE. & MISSION RD.	24+18, 28' RT. NORFOLK AVE.	1	15	HYDRANT	YES
33137	2	GATE VALVE	NORFOLK AVE. & ST. JAMES PL.	13+11, 23' RT. NORFOLK AVE.	-	14	-	-
46034	6	GATE VALVE	MISSION RD. & DOUGLAS	10+28, 22' LT. MISSION RD.	1	40	LINE	YES
46267	8	GATE VALVE	MISSION RD. & DOUGLAS	10+11, 17' LT. MISSION RD.	-	40	-	-
46270	6	GATE VALVE	MISSION RD. & DOUGLAS	10+11, 17' LT. DOUGLAS AVE.	-	40	-	-

MKEC
Wichita, KS • 316-684-9600

WATER LINE REPLACEMENT PLANS

EASTBOROUGH NORTH

DESIGN

JEFFREY T. CARTWRIGHT
LICENSED
17371
PROFESSIONAL ENGINEER
9/27/17

©2013
MKEC Engineering
All Rights Reserved
www.mkec.com
These drawings and their contents, including, but not limited to, all concepts, designs, & ideas are the exclusive property of MKEC Engineering (MKEC), and may not be used or reproduced in any way without the express consent of MKEC.

VALVE MAP 3

PROJECT NO.	448-90610
DATE	SEPT. 2017
SCALE	AS SHOWN

DESIGNED	DRAWN	CHECKED
JTC	DM	JRA

NO.	REVISION	DATE

SHEET NO.

49 OF 77

J:\PROJECTS\0313\01\0313_01_COW EASTBOROUGH NORTH WATER REPLACES-CIVIL\CAD\WTR\13713_VALVE MAP 3.DWG