

DATE	BY	REFERENCES NOTED	REFERENCES CHECKED


FHWA REGION NO.	STATE	PROJECT NUMBER	FISCAL YEAR	SHEET NUMBER	TOTAL SHEETS
7	KANSAS	87N-0195-01	2001	49	127

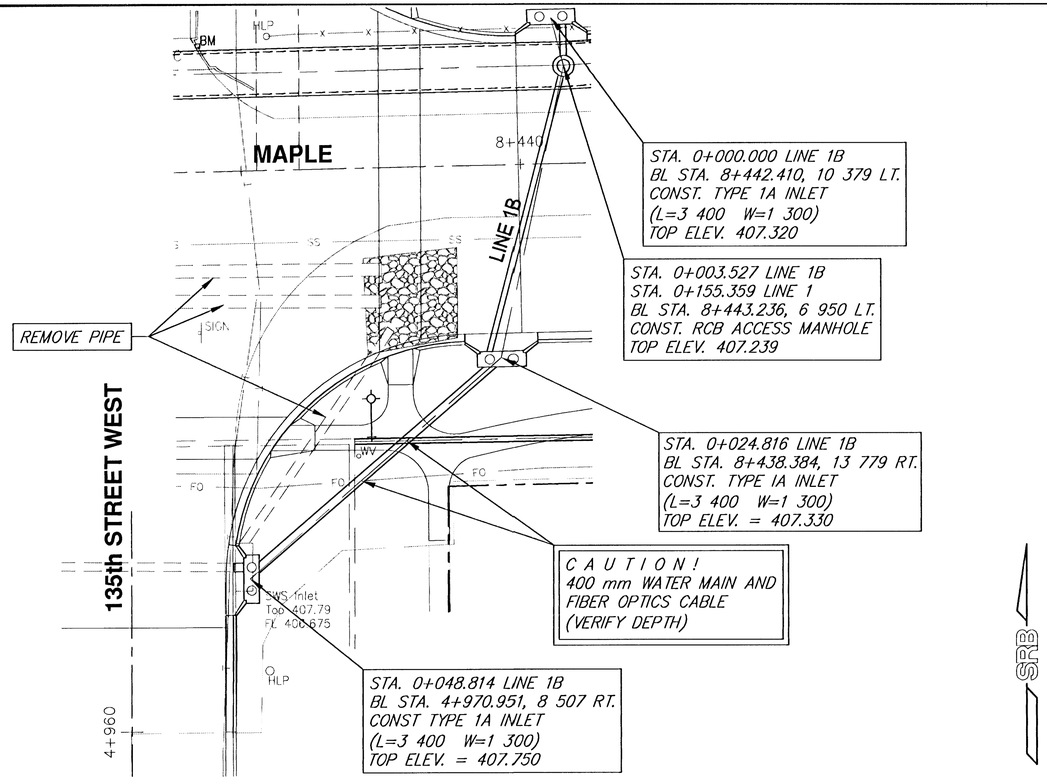

SRB

SCALE
5 0 5 10
PLAN: Lat. & Long. (meters)

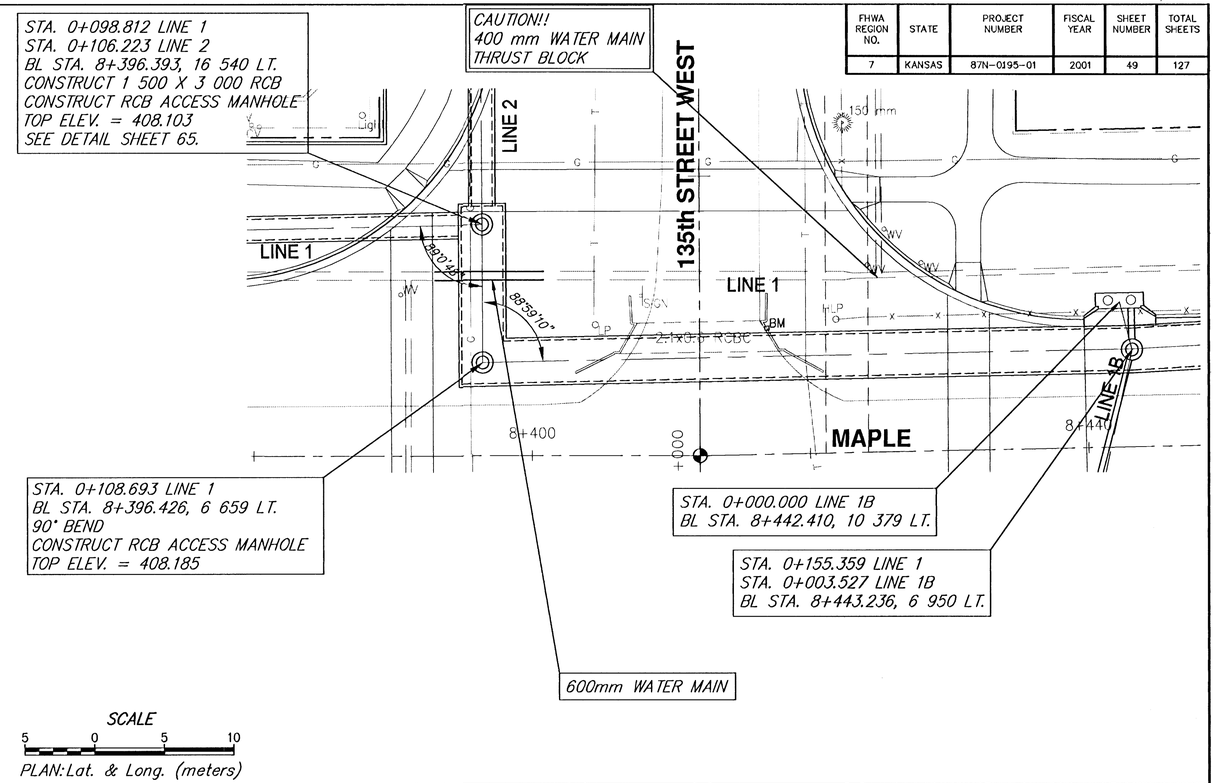

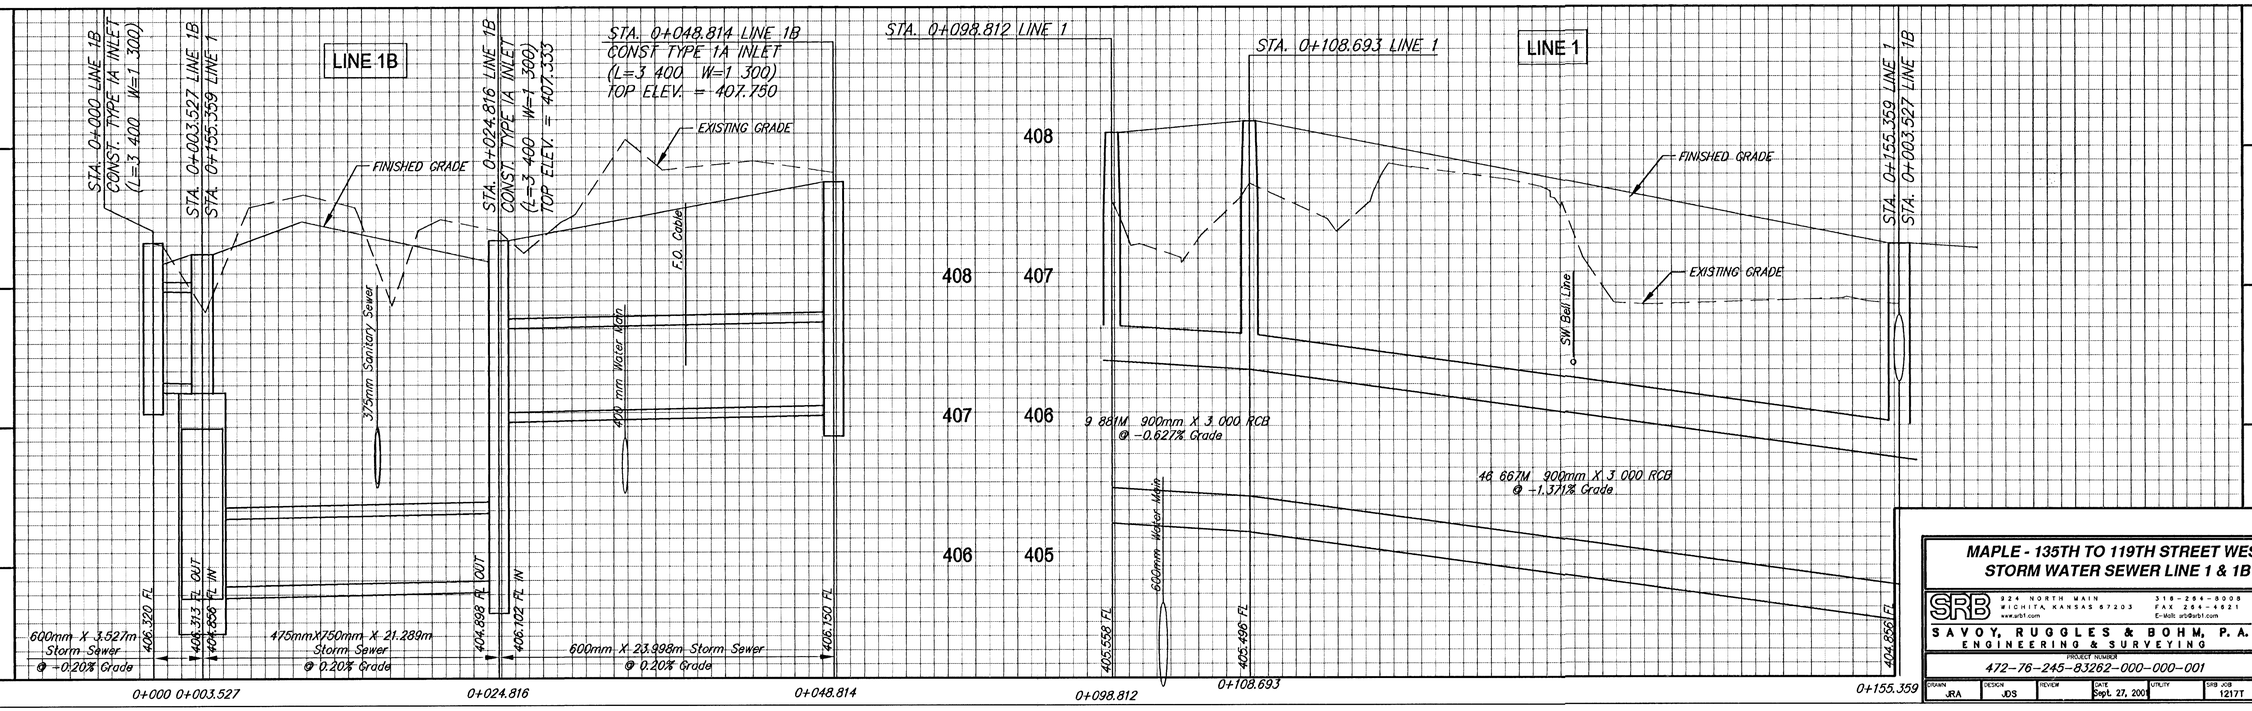

MAPLE - 135TH TO 119TH STREET WEST
STORM WATER SEWER LINE 1 & 1B

SRB
924 NORTH MAIN
WICHITA, KANSAS 67203
316-264-8008
FAX 264-6821
www.srbl.com
E-Mail: srb@srbl.com
SAVOY, RUGGLES & BOHM, P.A.
ENGINEERING & SURVEYING

PROJECT NUMBER
472-76-245-83262-000-000-001

DRAWN	DESIGN	REVIEW	DATE	UTILITY	SRB JOB
JRA	JDS		Sept. 27, 2001		1217T

SHEETS

SHEET NO.	SHEETS
49	127