FHWA REGION NO.	STATE	PROJECT NUMBER	FISCAL YEAR	SHEET NUMBER	TOTAL SHEETS
7	KANSAS	87N-0195-01	2001	56	127

BY	DATE
REFERENCES NOTED	
REFERENCES CHECKED	

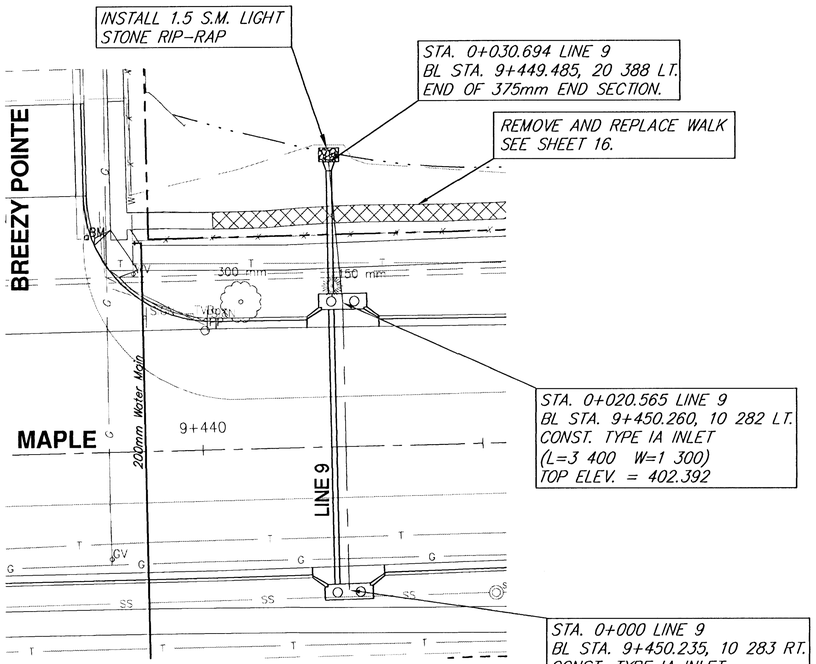

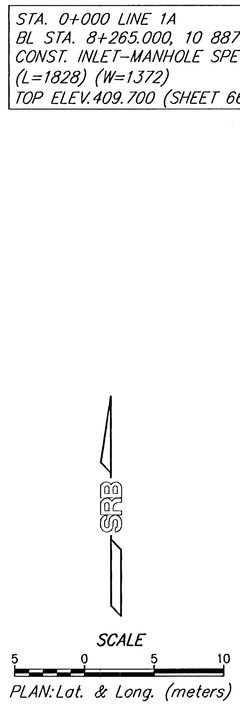

STA. 0+000 LINE 1A
BL STA. 8+265.000, 10 887 RT.
CONST. INLET-MANHOLE SPECIAL
(L=1828) (W=1372)
TOP ELEV.409.700 (SHEET 66)

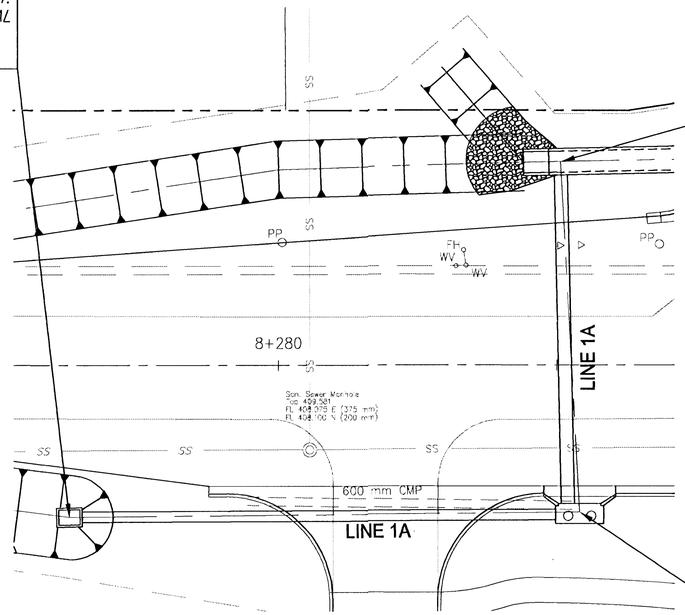

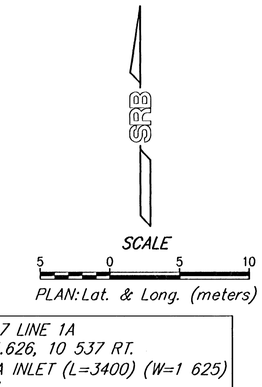

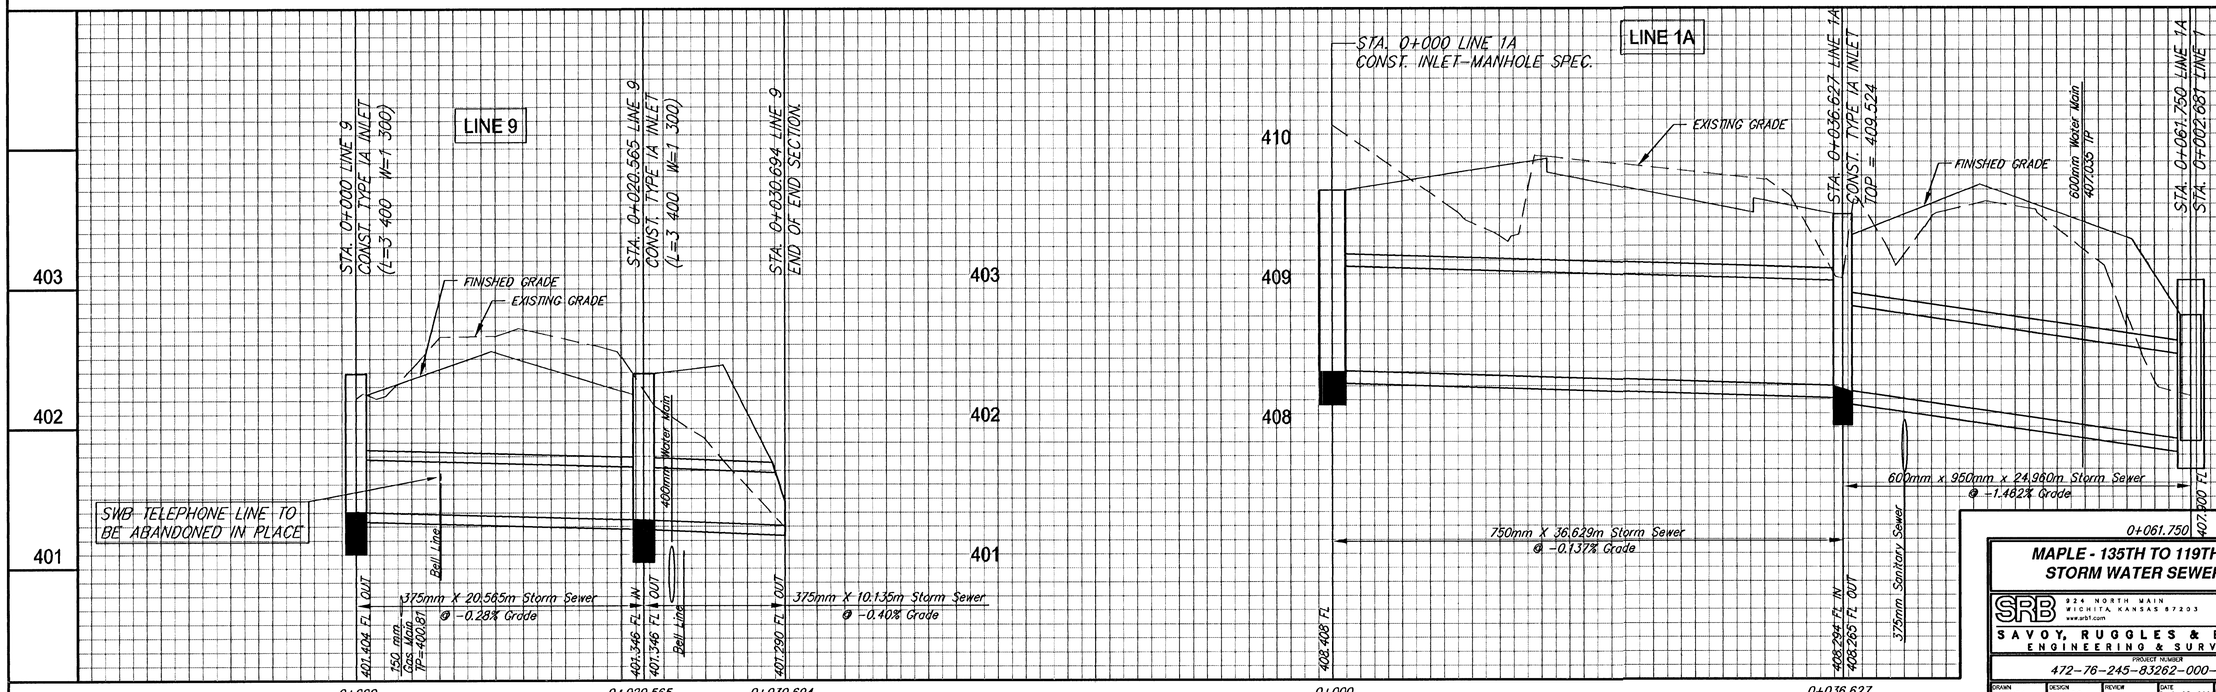

MAPLE - 135TH TO 119TH STREET WEST
STORM WATER SEWER LINES 9 & 1A

SRB
824 NORTH MAIN
WICHITA KANSAS 67203
316-264-8008
FAX 264-6521
www.srb1.com
E-Mail: srb@srb1.com

SAVOY, RUGGLES & BOHM, P.A.
ENGINEERING & SURVEYING

PROJECT NUMBER
472-76-245-83262-000-000-001

DRAWN	DESIGN	REVIEW	DATE	UTILITY	SRB JOB
JRA	JDS		Sept. 28, 2001		1217T

REVISED

SHEET	SHEETS
56	127