
BY	DATE
REFERENCES NOTED	
REFERENCES CHECKED	

FHWA REGION NO.	STATE	PROJECT NUMBER	FISCAL YEAR	SHEET NUMBER	TOTAL SHEETS
7	KANSAS	87N-0195-01	2001	78	127

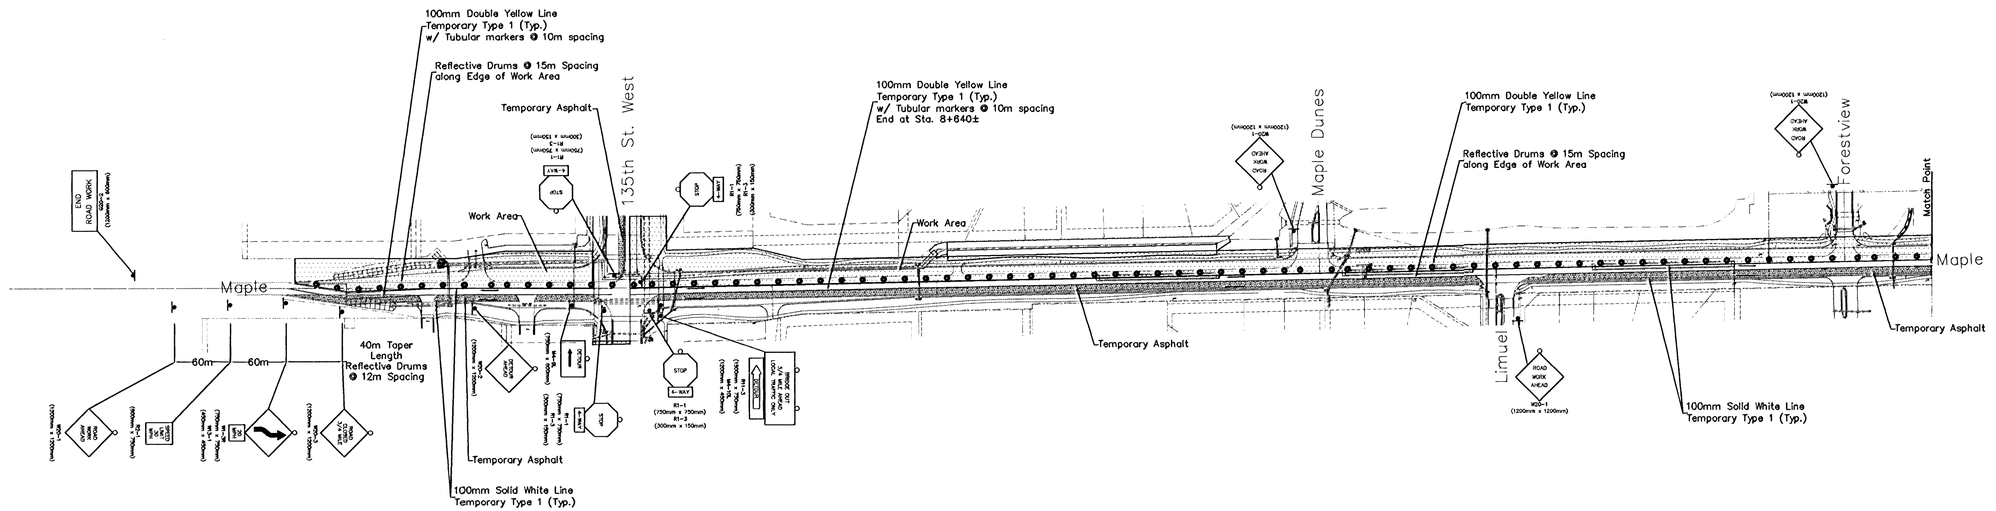

Taper Formula

L = (SW)/1.6 for speeds of 72 km/h or more

L = (WS^2)/157 for speed of 64 km/h or less

Where:
L = minimum length of taper
S = numerical value of posted speed prior to work
W = width of offset

Legend

- Type III Barricade
- Type B Warning Light
- Reflective Barrels/Drums
- Sign
- Traffic Flow

No Scale

Traffic Control - Phase 1
Maple

SRB 924 NORTH MAIN WICHITA, KANSAS 67203 316-264-8008 FAX 264-4821 www.srb1.com E-Mail: srb@srb1.com
SAVOY, RUGGLES & BOHM, P.A.
ENGINEERING & SURVEYING

PROJECT NUMBER
472-76-245-83262-000-000-001

DRAWN	DESIGN	REVIEW	DATE	UTILITY	SRB JOB
JDS	JDS	-	Oct. 3, 2001	-	1217T

REVISED

DRAWING NUMBER (sheet-consecutive) 78 / 127