
FHWA REGION NO.	STATE	PROJECT NUMBER	FISCAL YEAR	SHEET NUMBER	TOTAL SHEETS
7	KANSAS	87N-0195-01	2001	92	127

DATE	BY
REFERENCES NOTED	
REFERENCES CHECKED	

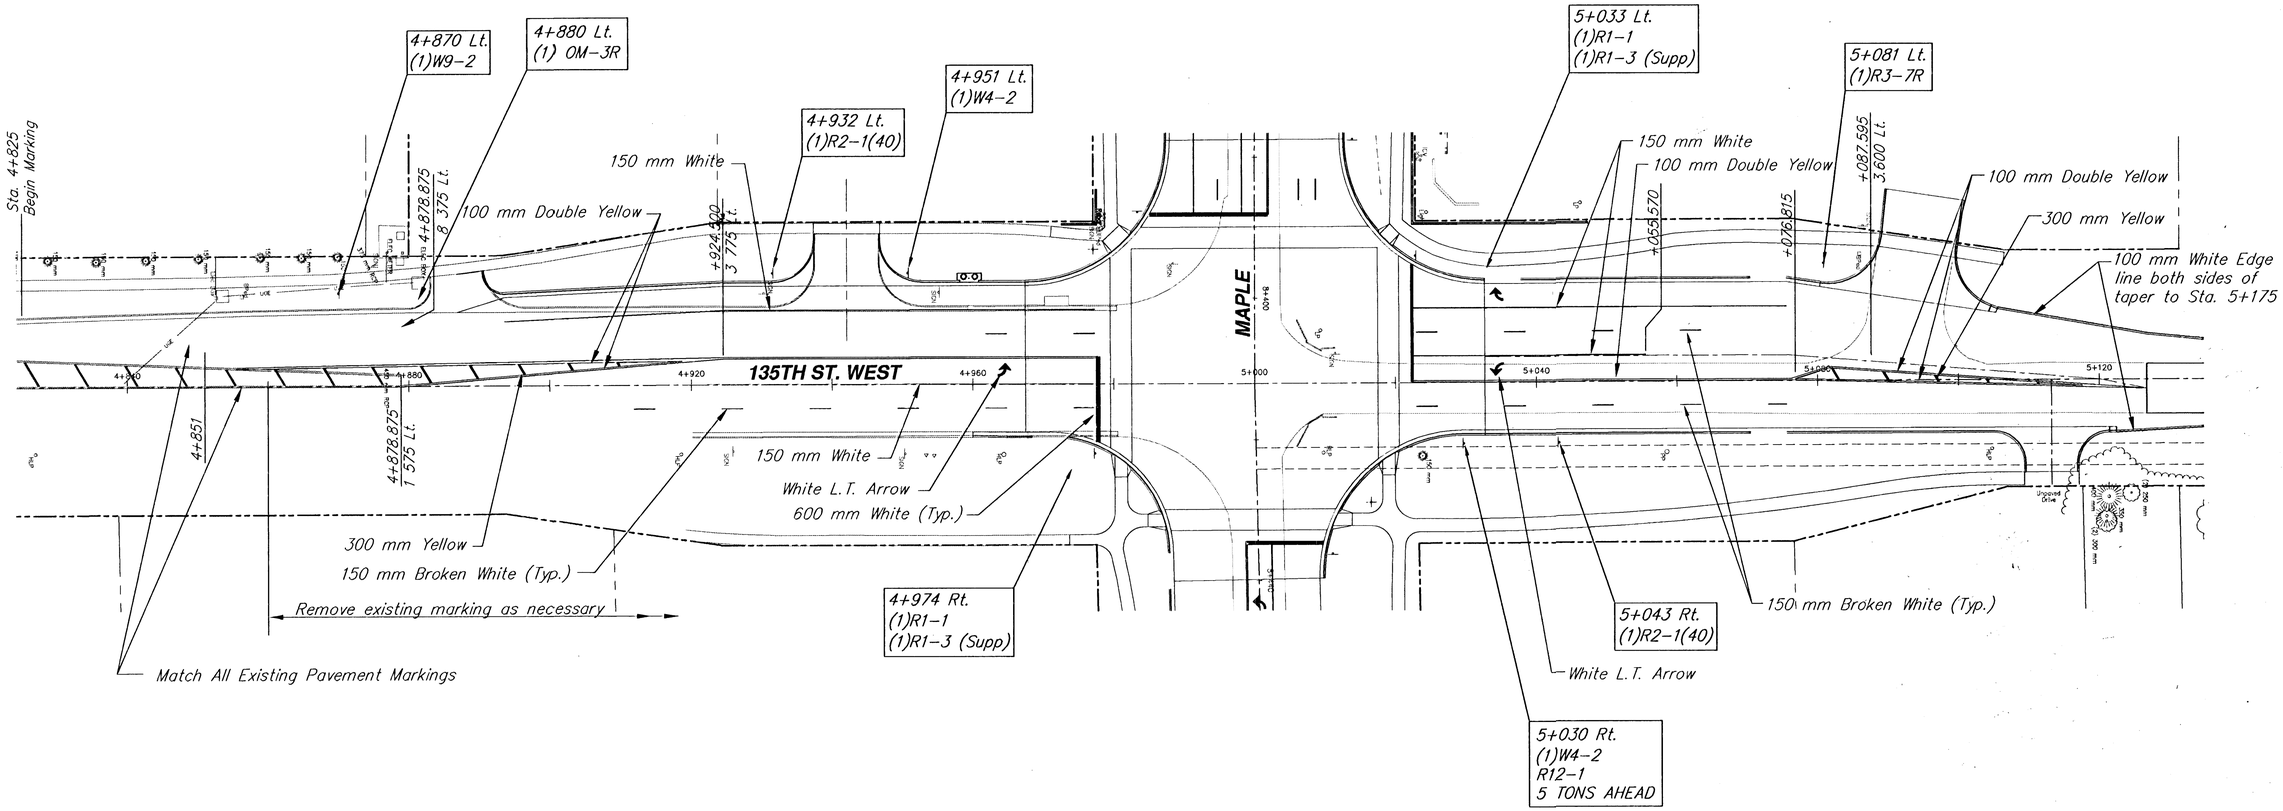

SCALE

10 0 10 20

PLAN: Lat. & Long. (meters)

PAVEMENT MARKING AND SIGNAGE
MAPLE - 135TH TO 119TH STREET WEST

SRB
924 NORTH MAIN
WICHITA KANSAS 67203
www.srb1.com
316-264-8008
FAX 264-4921
E-Mail: srb@srb1.com

SAVOY, RUGGLES & BOHM, P.A.
ENGINEERING & SURVEYING

REVISED

PROJECT NUMBER
472-76-245-83262-000-000-001

DRAWN	DESIGN	REVIEW	DATE	UTILITY	SRB JOB
JRA	JDS		Nov. 6, 2001		1217T

SHEET NO. 92
TOTAL SHEETS 127