FHWA REGION NO.	STATE	PROJECT NUMBER	FISCAL YEAR	SHEET NUMBER	TOTAL SHEETS
7	KANSAS	87N-0195-01	2001	93	127

BY	DATE
REFERENCES NOTED	
REFERENCES CHECKED	

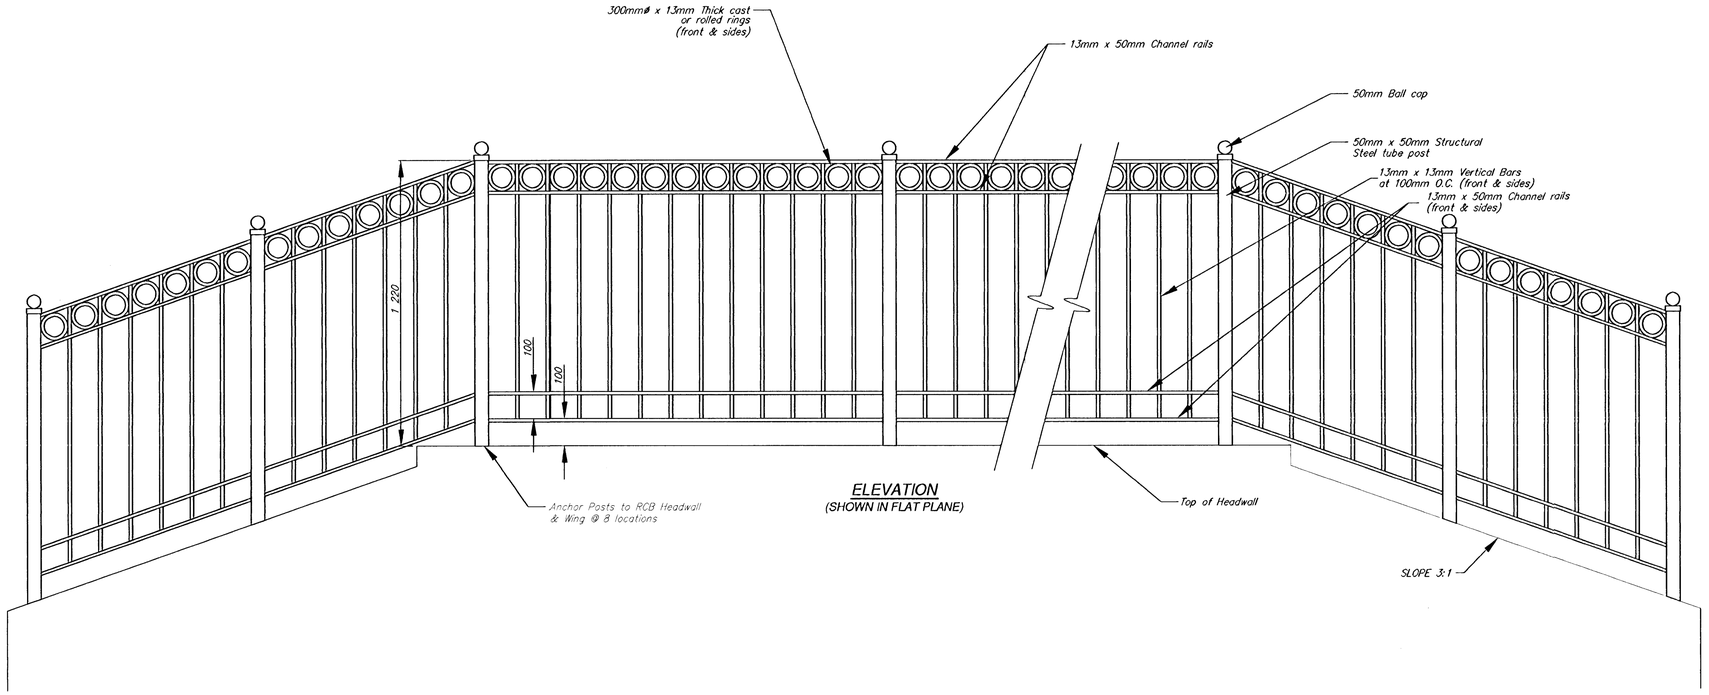

ELEVATION
(SHOWN IN FLAT PLANE)

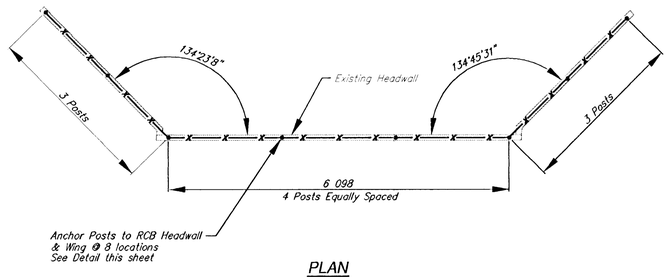

PLAN
INSTALLATION @ APPROX. STA.
9+154 (L.T.)

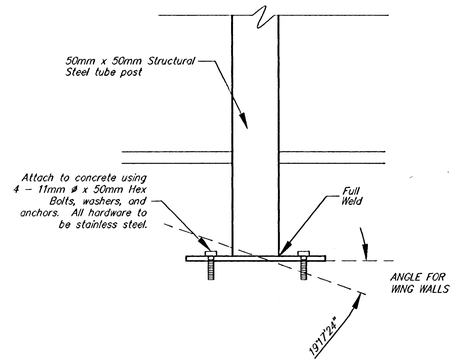

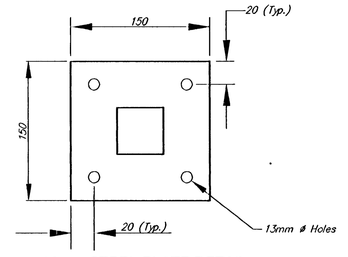

10mm STEEL PLATE DETAIL

POST MOUNTING DETAIL

NOTES:

1. ALL STEEL CONNECTIONS ARE TO BE WELDED.
2. ALL CHANNELS TO BE ASSEMBLED WITH FLANGES DOWN, THUS ⌐¬.
3. FENCE PANELS ARE TO BE SHOP-PAINTED AFTER FABRICATION, USING ONE COAT ZINC-RICH PRIMER AND TWO COATS SEMI-GLOSS BLACK ENAMEL.
4. ALL PAINTED SURFACES DAMAGED BY FIELD WELDING OR HANDLING ARE TO BE REPAIRED USING THE SAME PAINT MATERIALS.

MAPLE IMPROVEMENTS-135TH ST. W. TO 119TH ST. W.
WROUGHT IRON FENCE DETAILS

SRB
924 NORTH MAIN
WICHITA, KANSAS 67203
www.srb1.com
316-264-8008
FAX 264-4821
E-Mail: srb@srb1.com
SAVOY, RUGGLES & BOHM, P.A.
ENGINEERING & SURVEYING

REVISED

PROJECT NUMBER
472-78-245-83262-000-000-001

DRAWN	DESIGN	REVIEW	DATE	UTILITY	SRB JOB
TEB	JDS		Sept. 26, 2001		1217T

DWG. FILE: fence-details

SHEET 93
TOTAL SHEETS 127