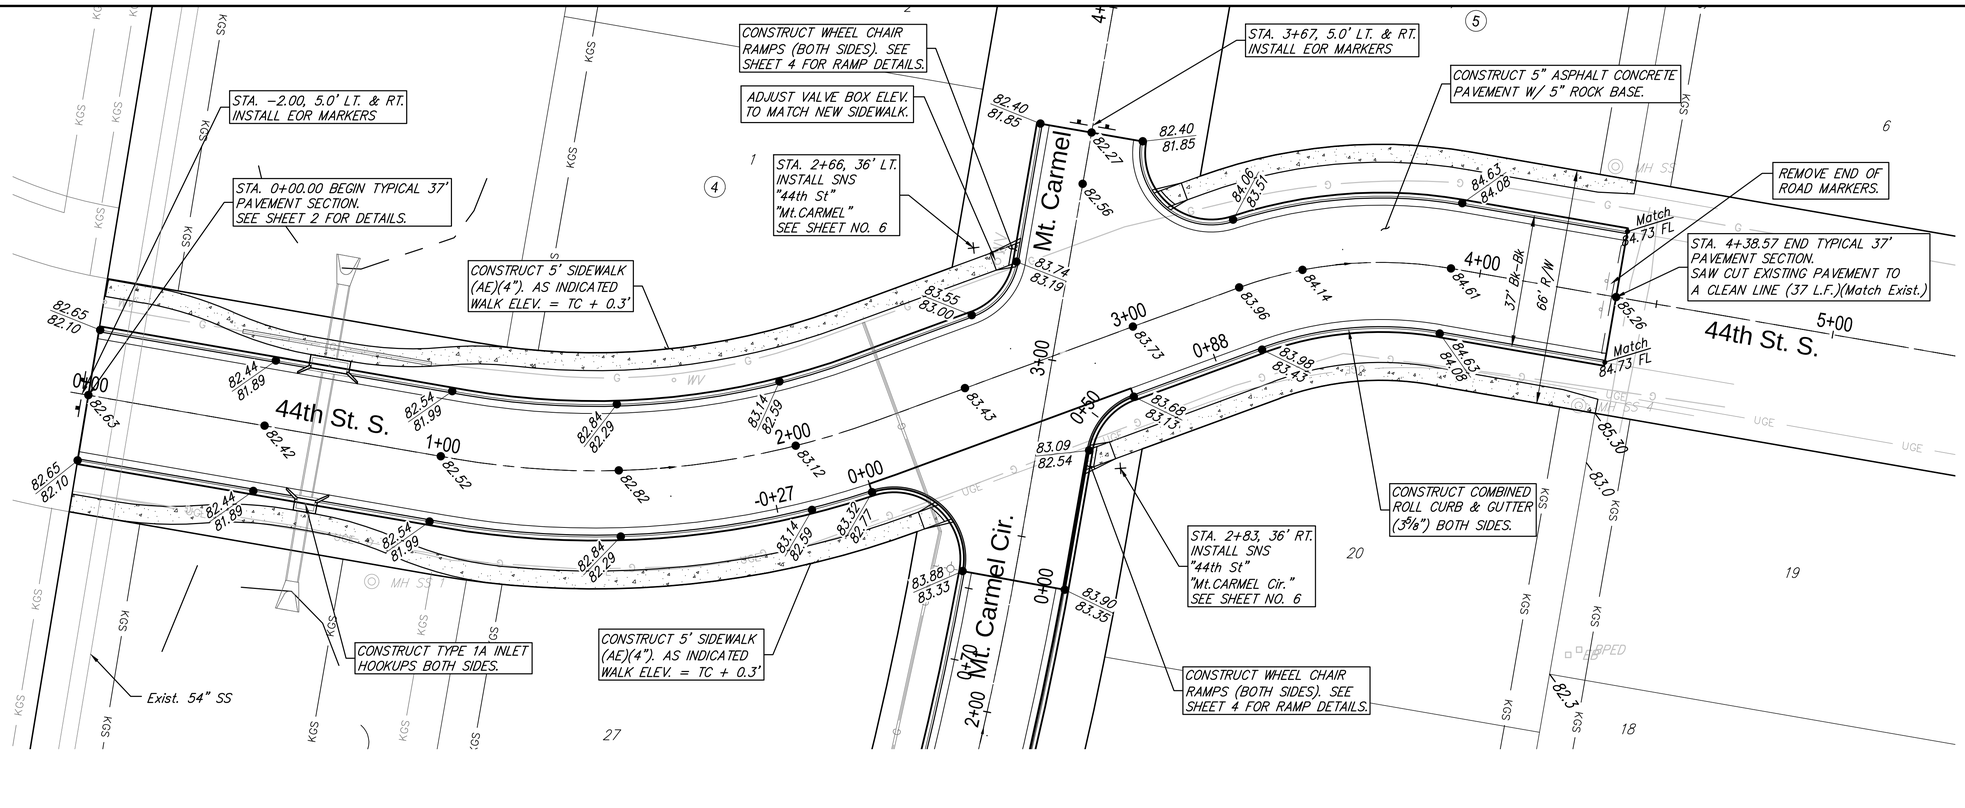

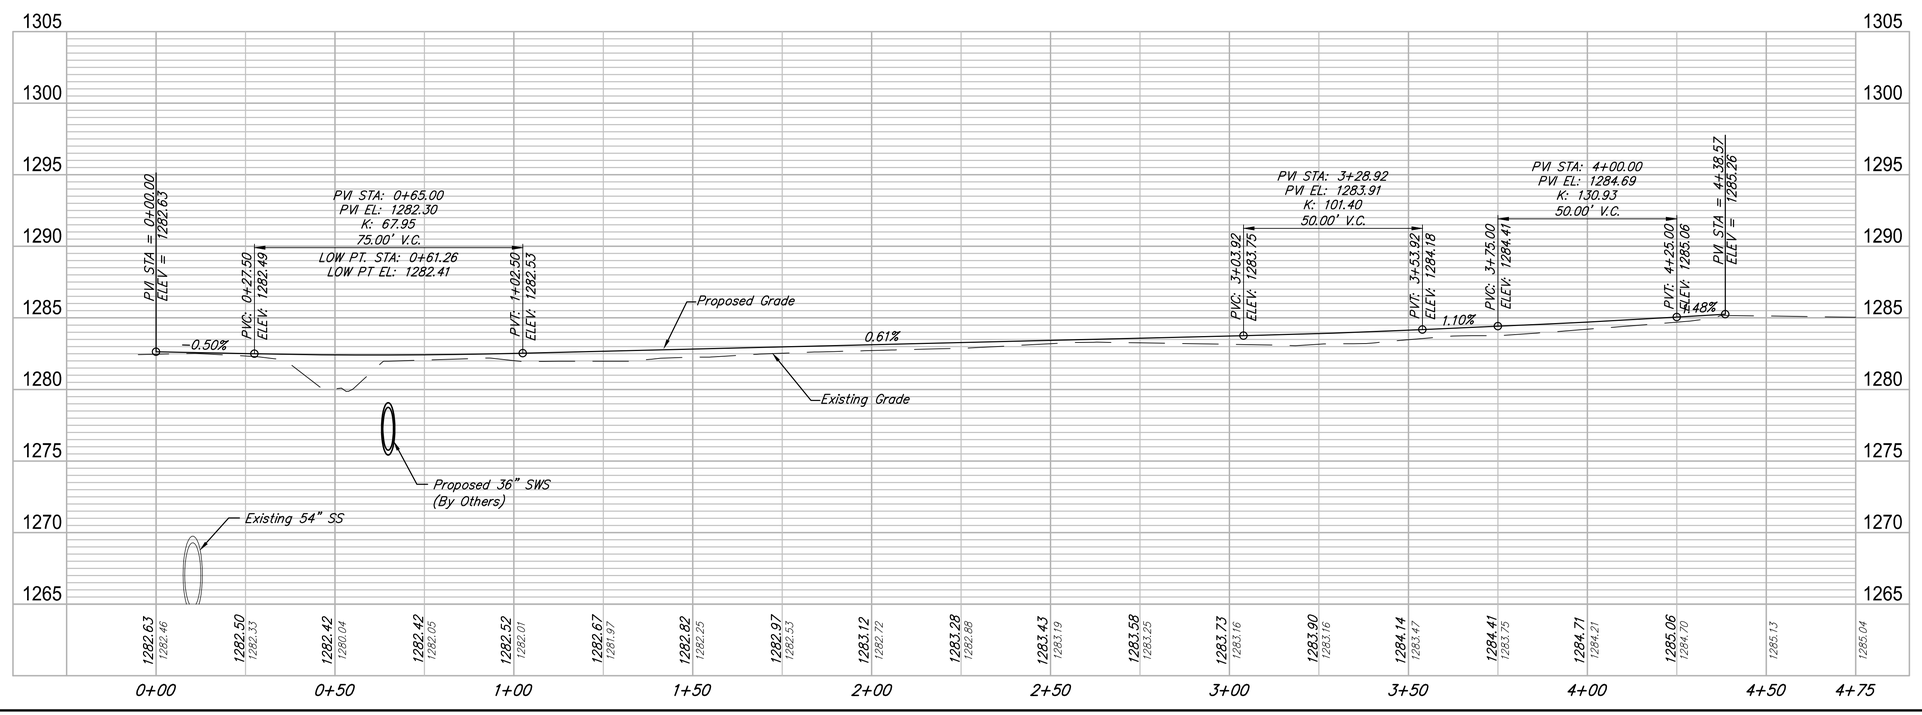

GARVER
924 N. MAIN
WICHITA, KS 67203
316-264-6009
WWW.GARVERUSA.COM

REVIEW	.
DATE	01/03/2018
DESIGN	EG
DRAWN	DS
PROJECT NUMBER	472-85404
DRAWING FILE	44th Street

Legacy 3rd Addition Phase 3
44th Street
Wichita, Kansas

GARVER JOB 4893E

SHEET 10 OF 31

(c) Copyright 2017, Garver

F:\Projects\Projects 4800-4899\4893E (Legacy 3rd Addition Ph3)\Drawing Sheets\44th Street.dwg