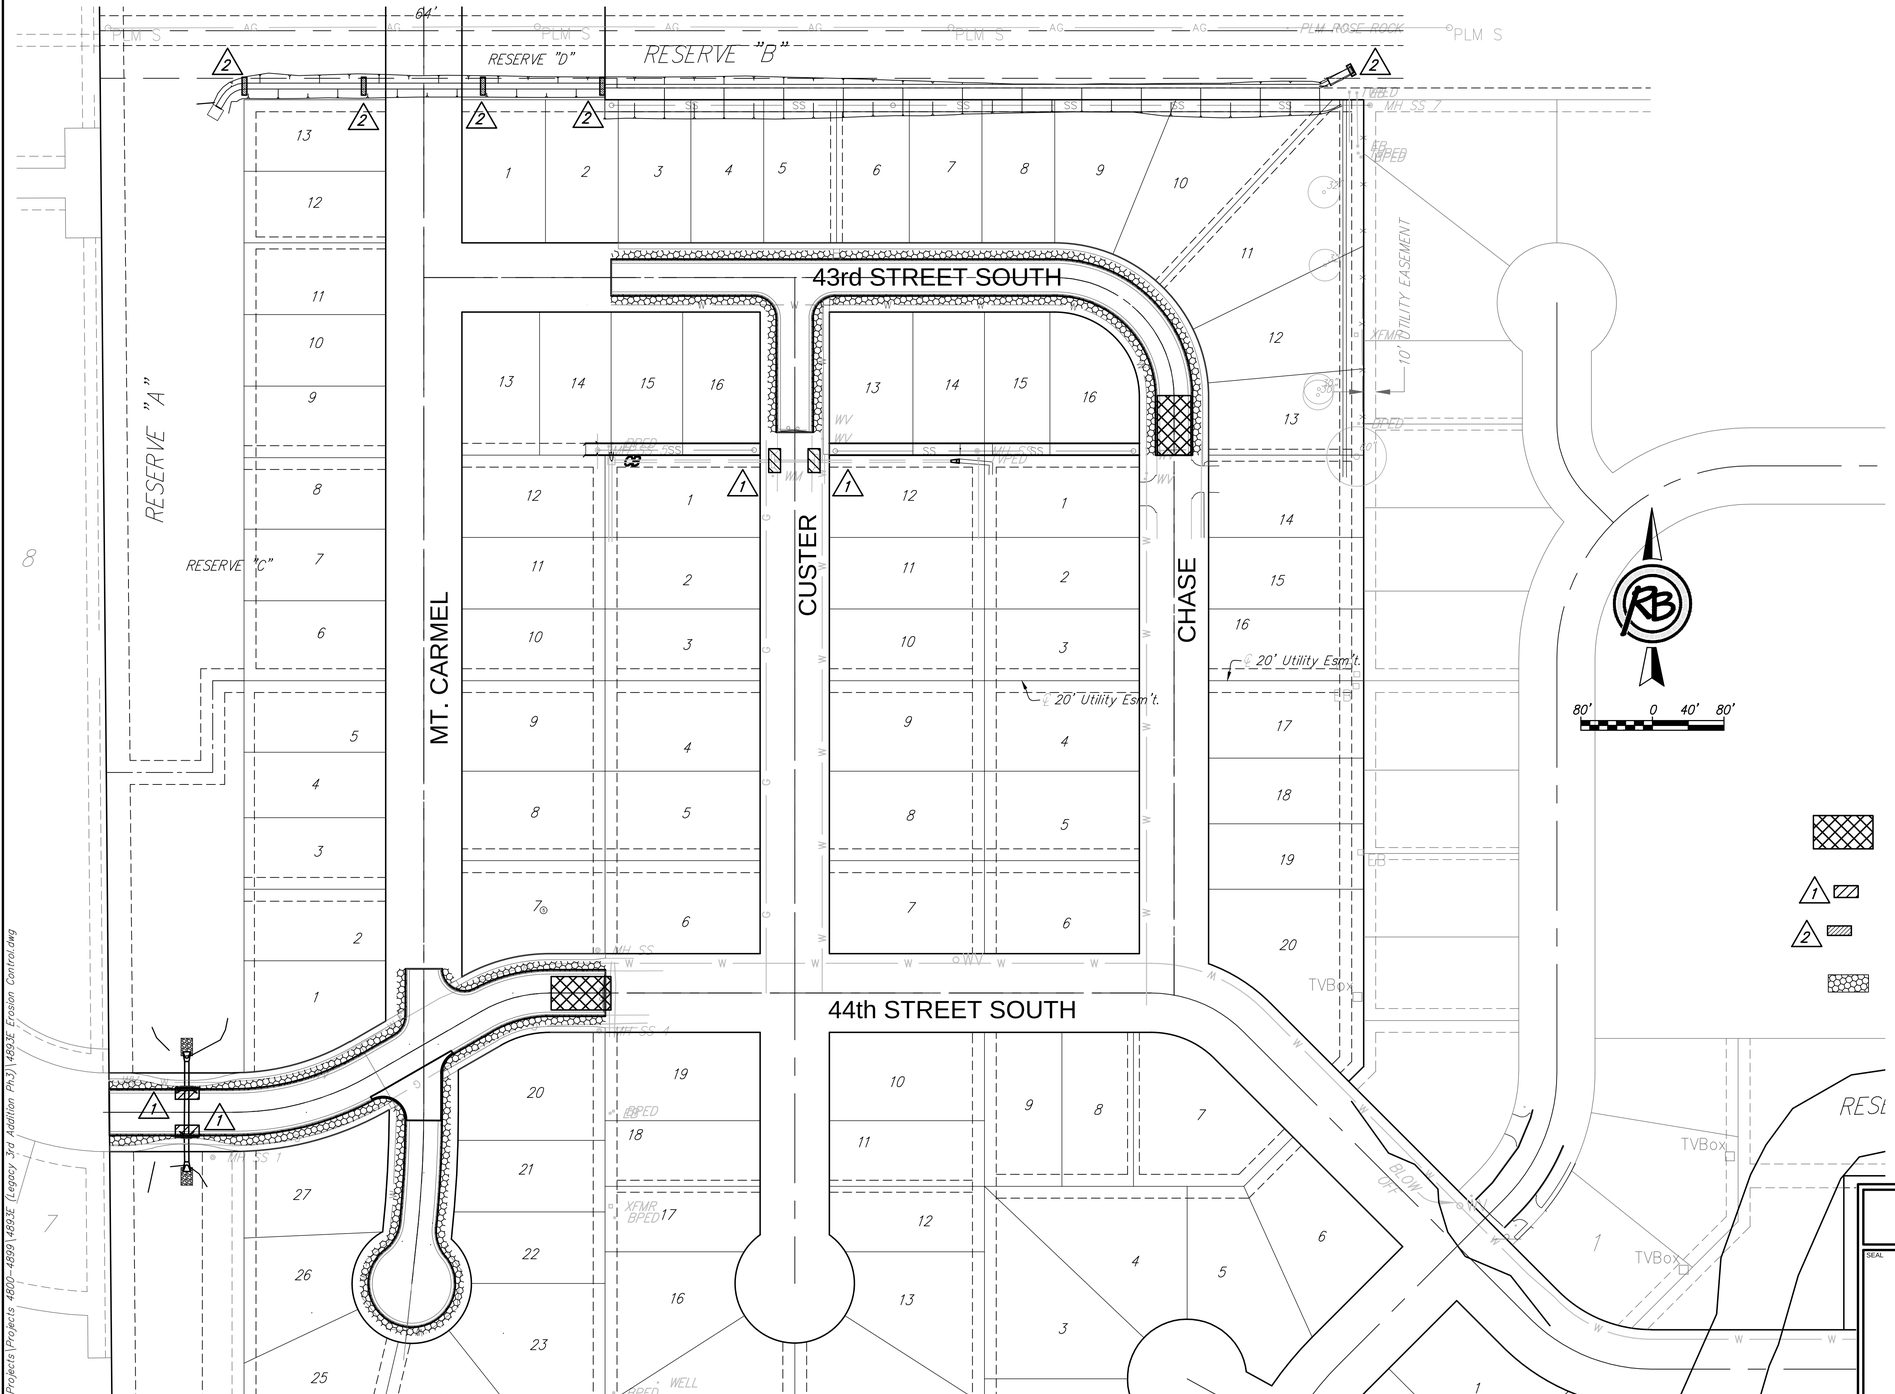

MAINTAIN 2 CONSTRUCTION ENTRANCES

INSTALL INLET PROTECTION (4 EACH)

INSTALL LINEAR SEDIMENT BARRIER (70 L.F.)

INSTALL CURLEX EROSION CONTROL (2274 SQ. YDS.)

(c) Copyright 2017, Garver

F:\Projects\Projects 4800-4899\4893E (Legacy 3rd Addition Ph3)\4893E Erosion Control.dwg

Legacy 3rd Addition Phase 3
Erosion Control-Paving

SEAL

GARVER
924 N. MAIN
WICHITA, KS 67203
316-264-8008
WWW.GARVERUSA.COM

DATE	01/03/2018
DESIGN	EG
DRAWN	DS
REVIEW	.
PROJECT NUMBER	472-85404
GARVER JOB NO.	4893E
DWG. SCALE	...
DRAWING FILE	4893E Erosion Control [Erosion Control-Paving]
SHEET	18
OF	31