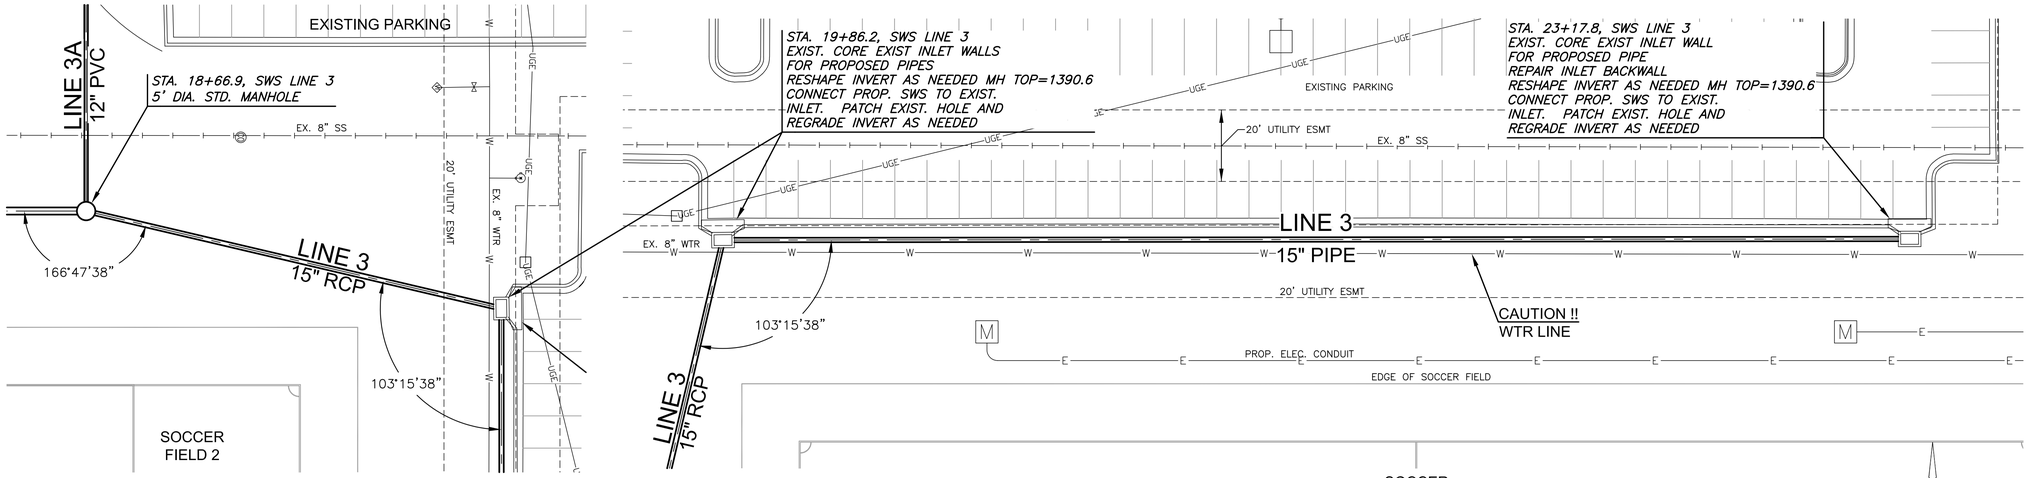

NOTES:
CONTRACTOR TO VERIFY LOCATION AND ELEVATION OF EXISTING UTILITES LINE PRIOR TO CONSTRUCTION.

PROPOSED ELECTRICAL CONDUIT RUNS AS SHOWN ARE SCHEMATIC IN NATURE. REFERENCE ELECTRICAL SHEETS FOR INSTALLATION DETAILS.

PLAN LINE 3 CONT.
PROFILE LINE 3 CONT.

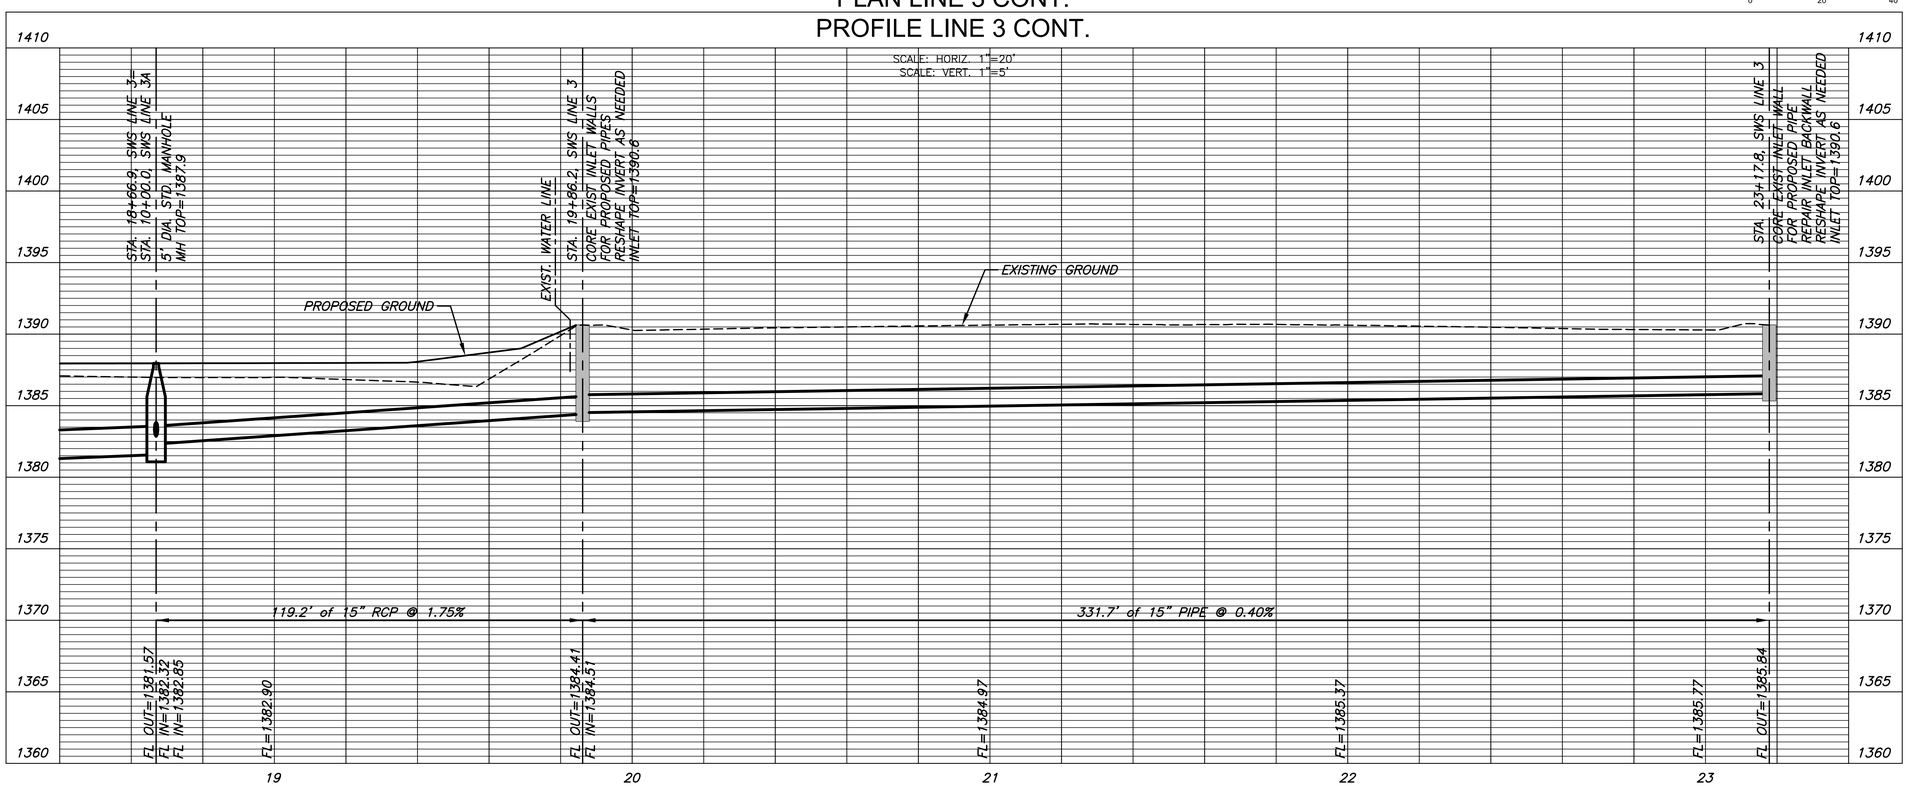

MKEC
Wichita, KS • 316-684-9600

GRADING & UTILITIES PLANS FOR
STRYKER SPORTS
WICHITA, KANSAS

©2018
MKEC Engineering
All Rights Reserved
www.mkec.com
These drawings and their contents, including, but not limited to, all concepts, designs, & ideas are the exclusive property of MKEC Engineering (MKEC), and may not be used or reproduced in any way without the express consent of MKEC.

SWS LINE 3
(CONT.)

PROJECT NO.	170567
DATE	01-10-18
SCALE	1" = 20'

DESIGNED	DRAWN	CHECKED
MAB	RWB	MAB

NO.	REVISION	DATE
0	ISSUED FOR CONST.	1-10-18

SHEET NO.
47 OF 70

PLOTTED: Wednesday, January 10, 2018 @ 09:13AM
J:\PROJECTS\2017\170167_CONV_STRYKER_170567 CAD\SHTS\05 CIVIL\SWS\170567-05-4211.DWG