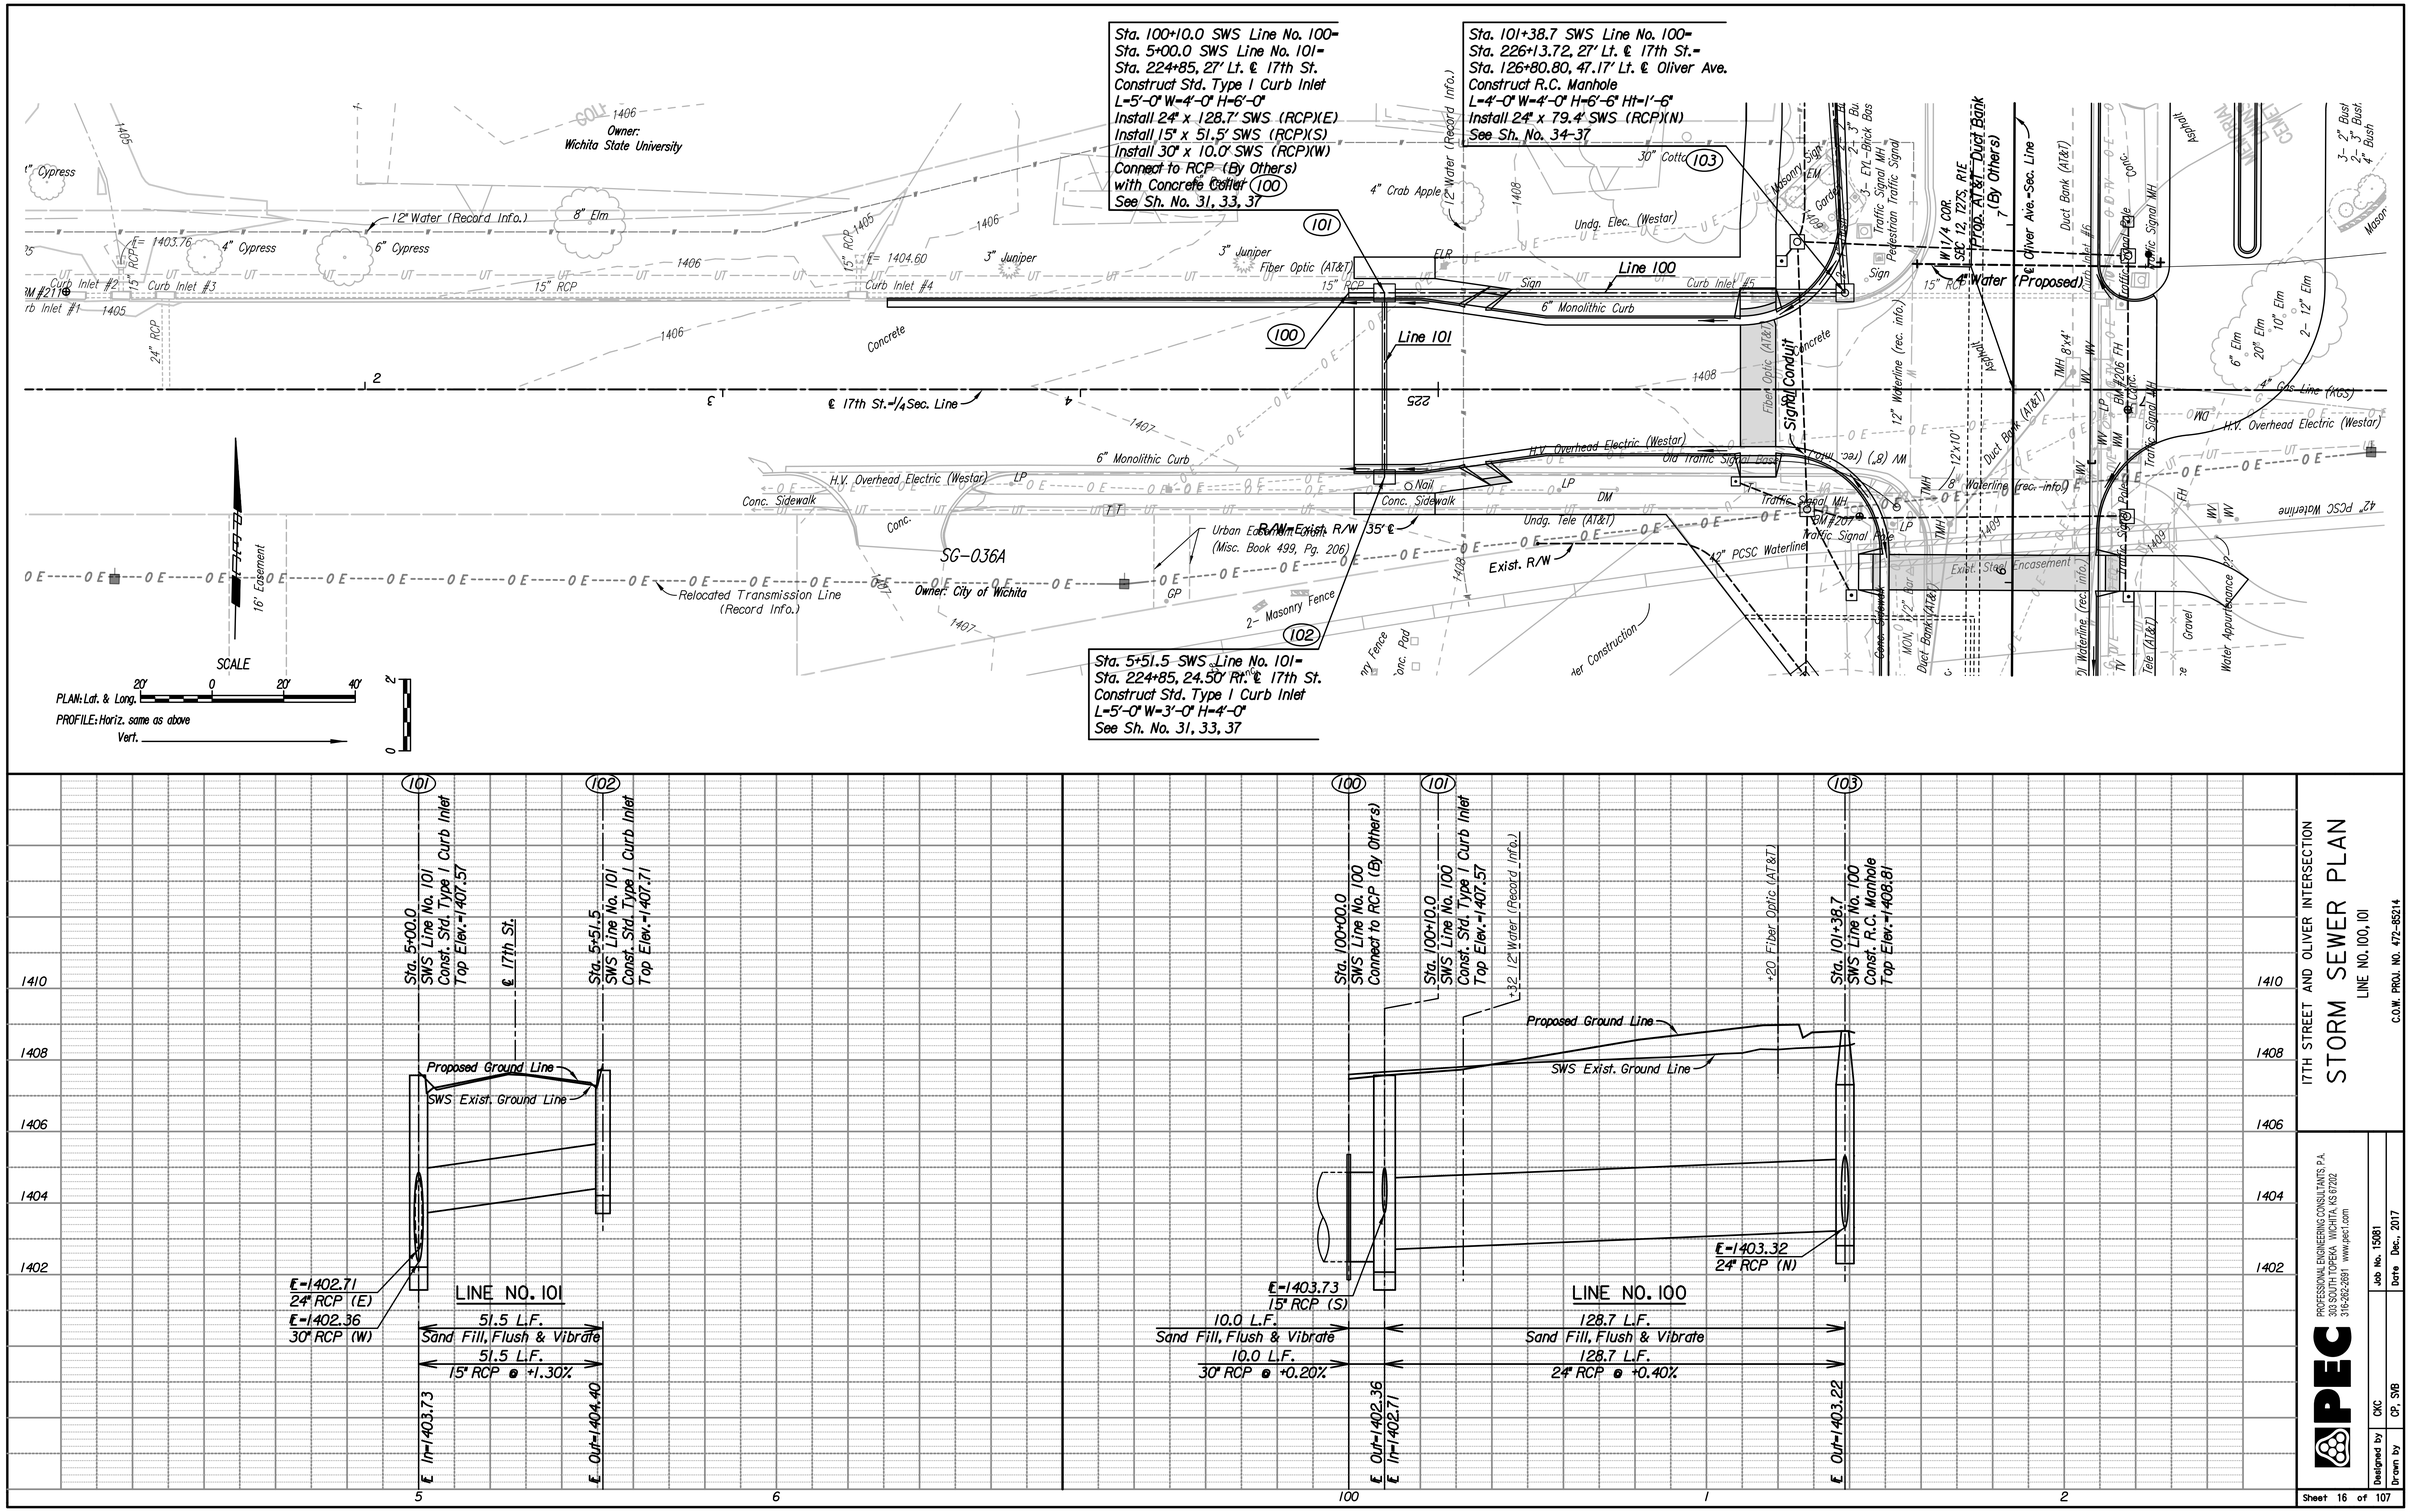

17TH STREET AND OLIVER INTERSECTION

STORM SEWER PLAN

LINE NO. 100, 101

C.O.W. PROJ. NO. 472-85214

PEC PROFESSIONAL ENGINEERING CONSULTANTS, P.A.
303 SOUTH TOPEKA WICHITA, KS 67202
316-262-2691 www.pec1.com

Job No. 15081
Date Dec., 2017
Designed by CKC
Drawn by CP, SVB

Sheet 16 of 107

Plotted By: sheldon.bin@ate: 12/14/2017 5:16:28 PM
FILE: U:\Wichita-Civil\2015\15081\000\Trans\Road\DGN Project\SWS\15081-SWS System 100-1.dgn