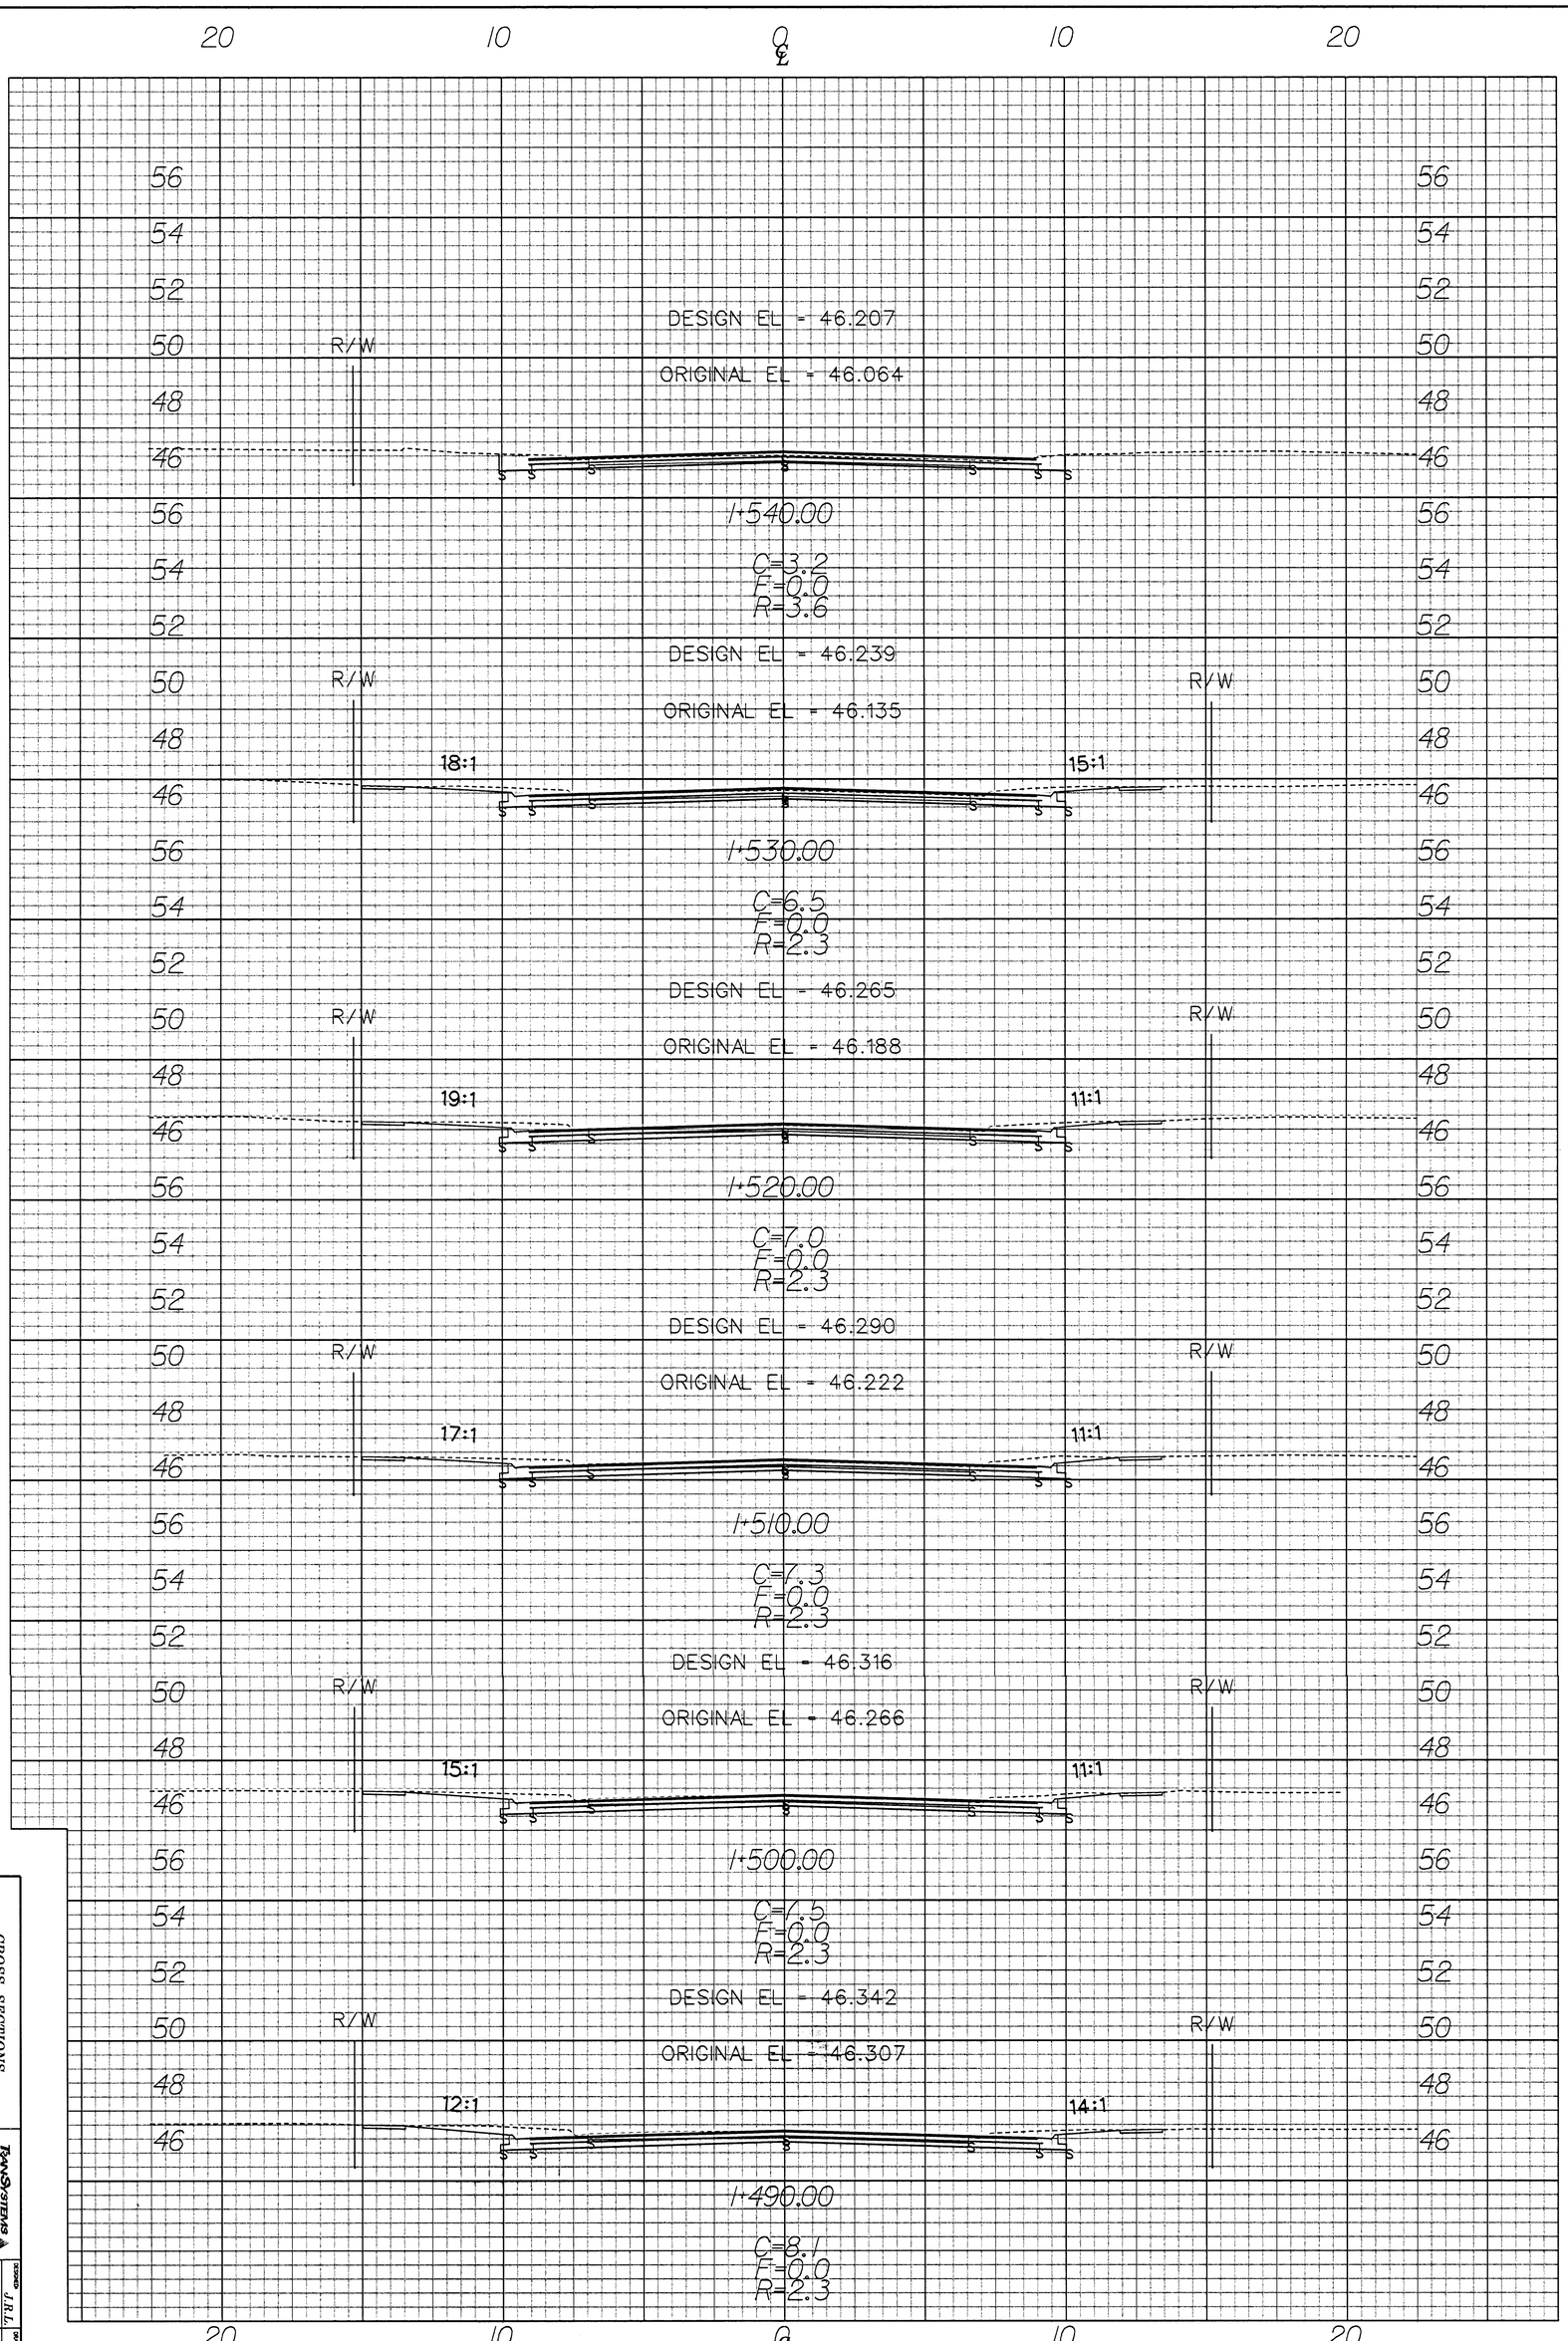


CROSS SECTIONS
Sta. 1+550.00 - Sta. 1+600.00

TRANSYSTEMS CORPORATION
Highway Engineering
Atlanta, Georgia 30339

DESIGNED J.R.L.
DRAWN M.P.M.
CHECKED
DATE 12/2003
SCALE B.A.L.
SHEET NO. 69