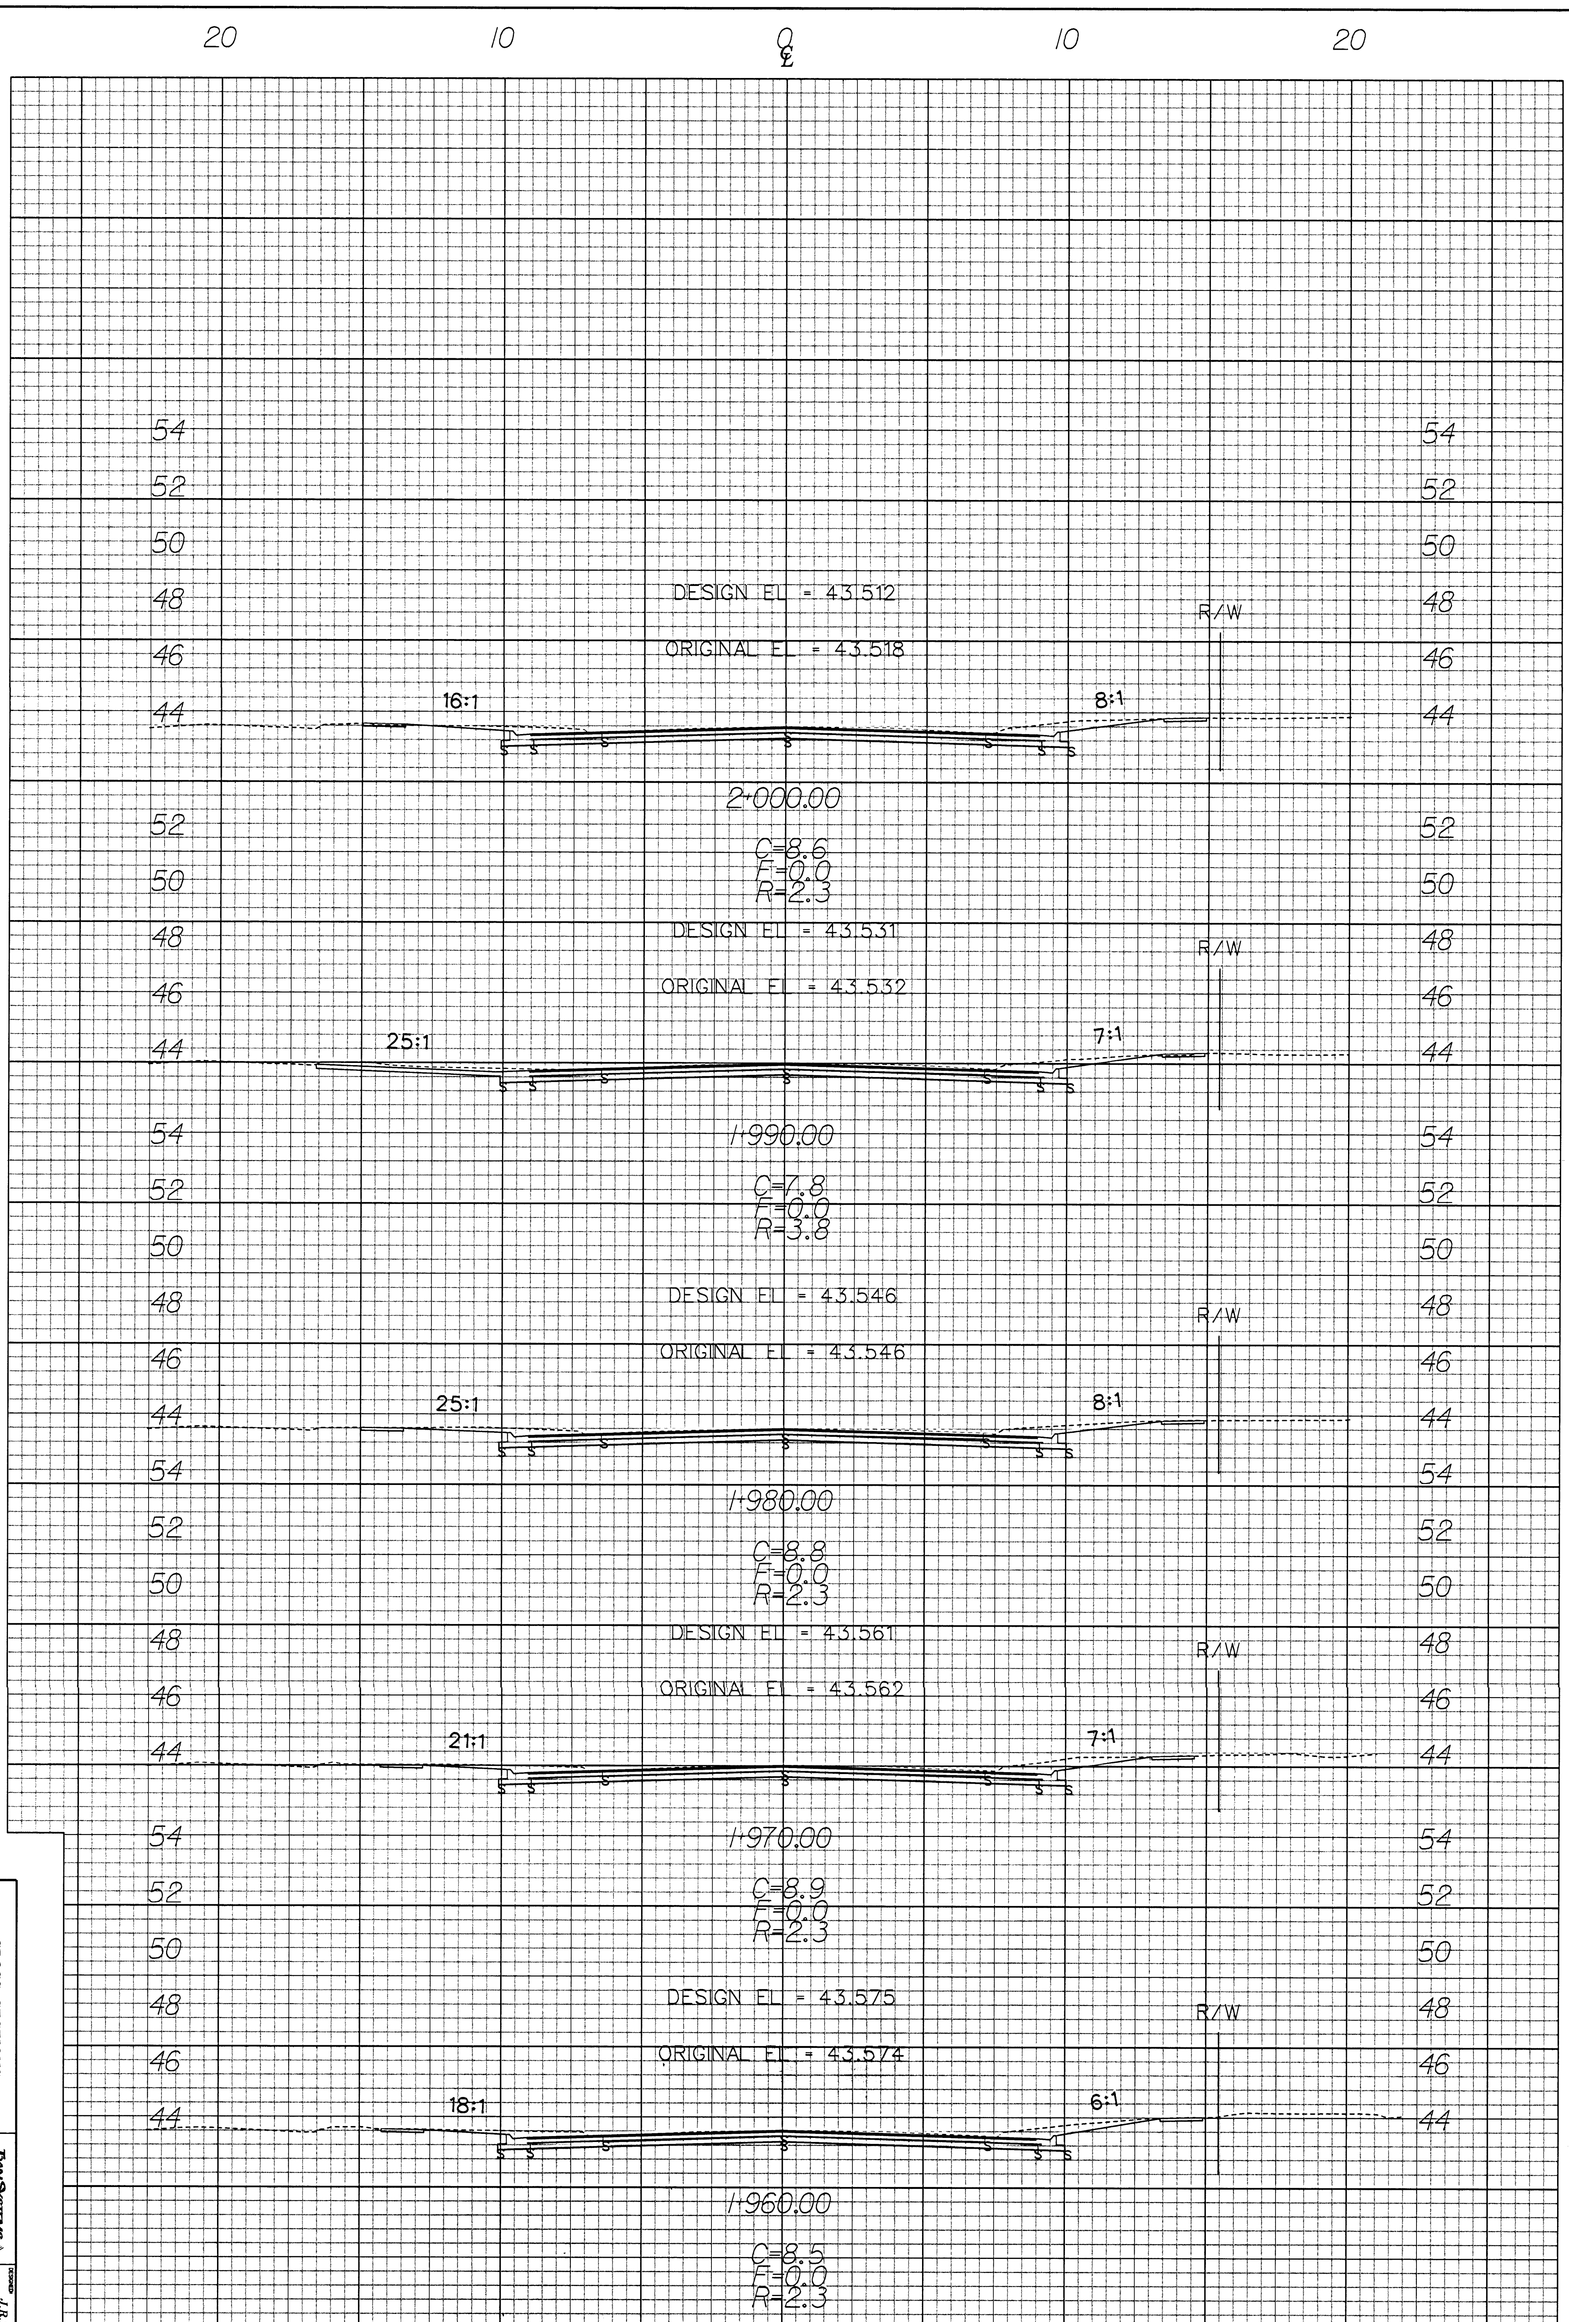


CROSS SECTIONS
Sta. 2+010.00- Sta. 2+060.00

TRANSYSTEMS CORPORATION
Highway Bridge Design Group
Nashville, Tennessee 37215

DESIGNED J.R.L.
DRAWN M.P.M.
CHECKED B.A.L.
DATE 12/03
SCALE
SHEET NO. 77