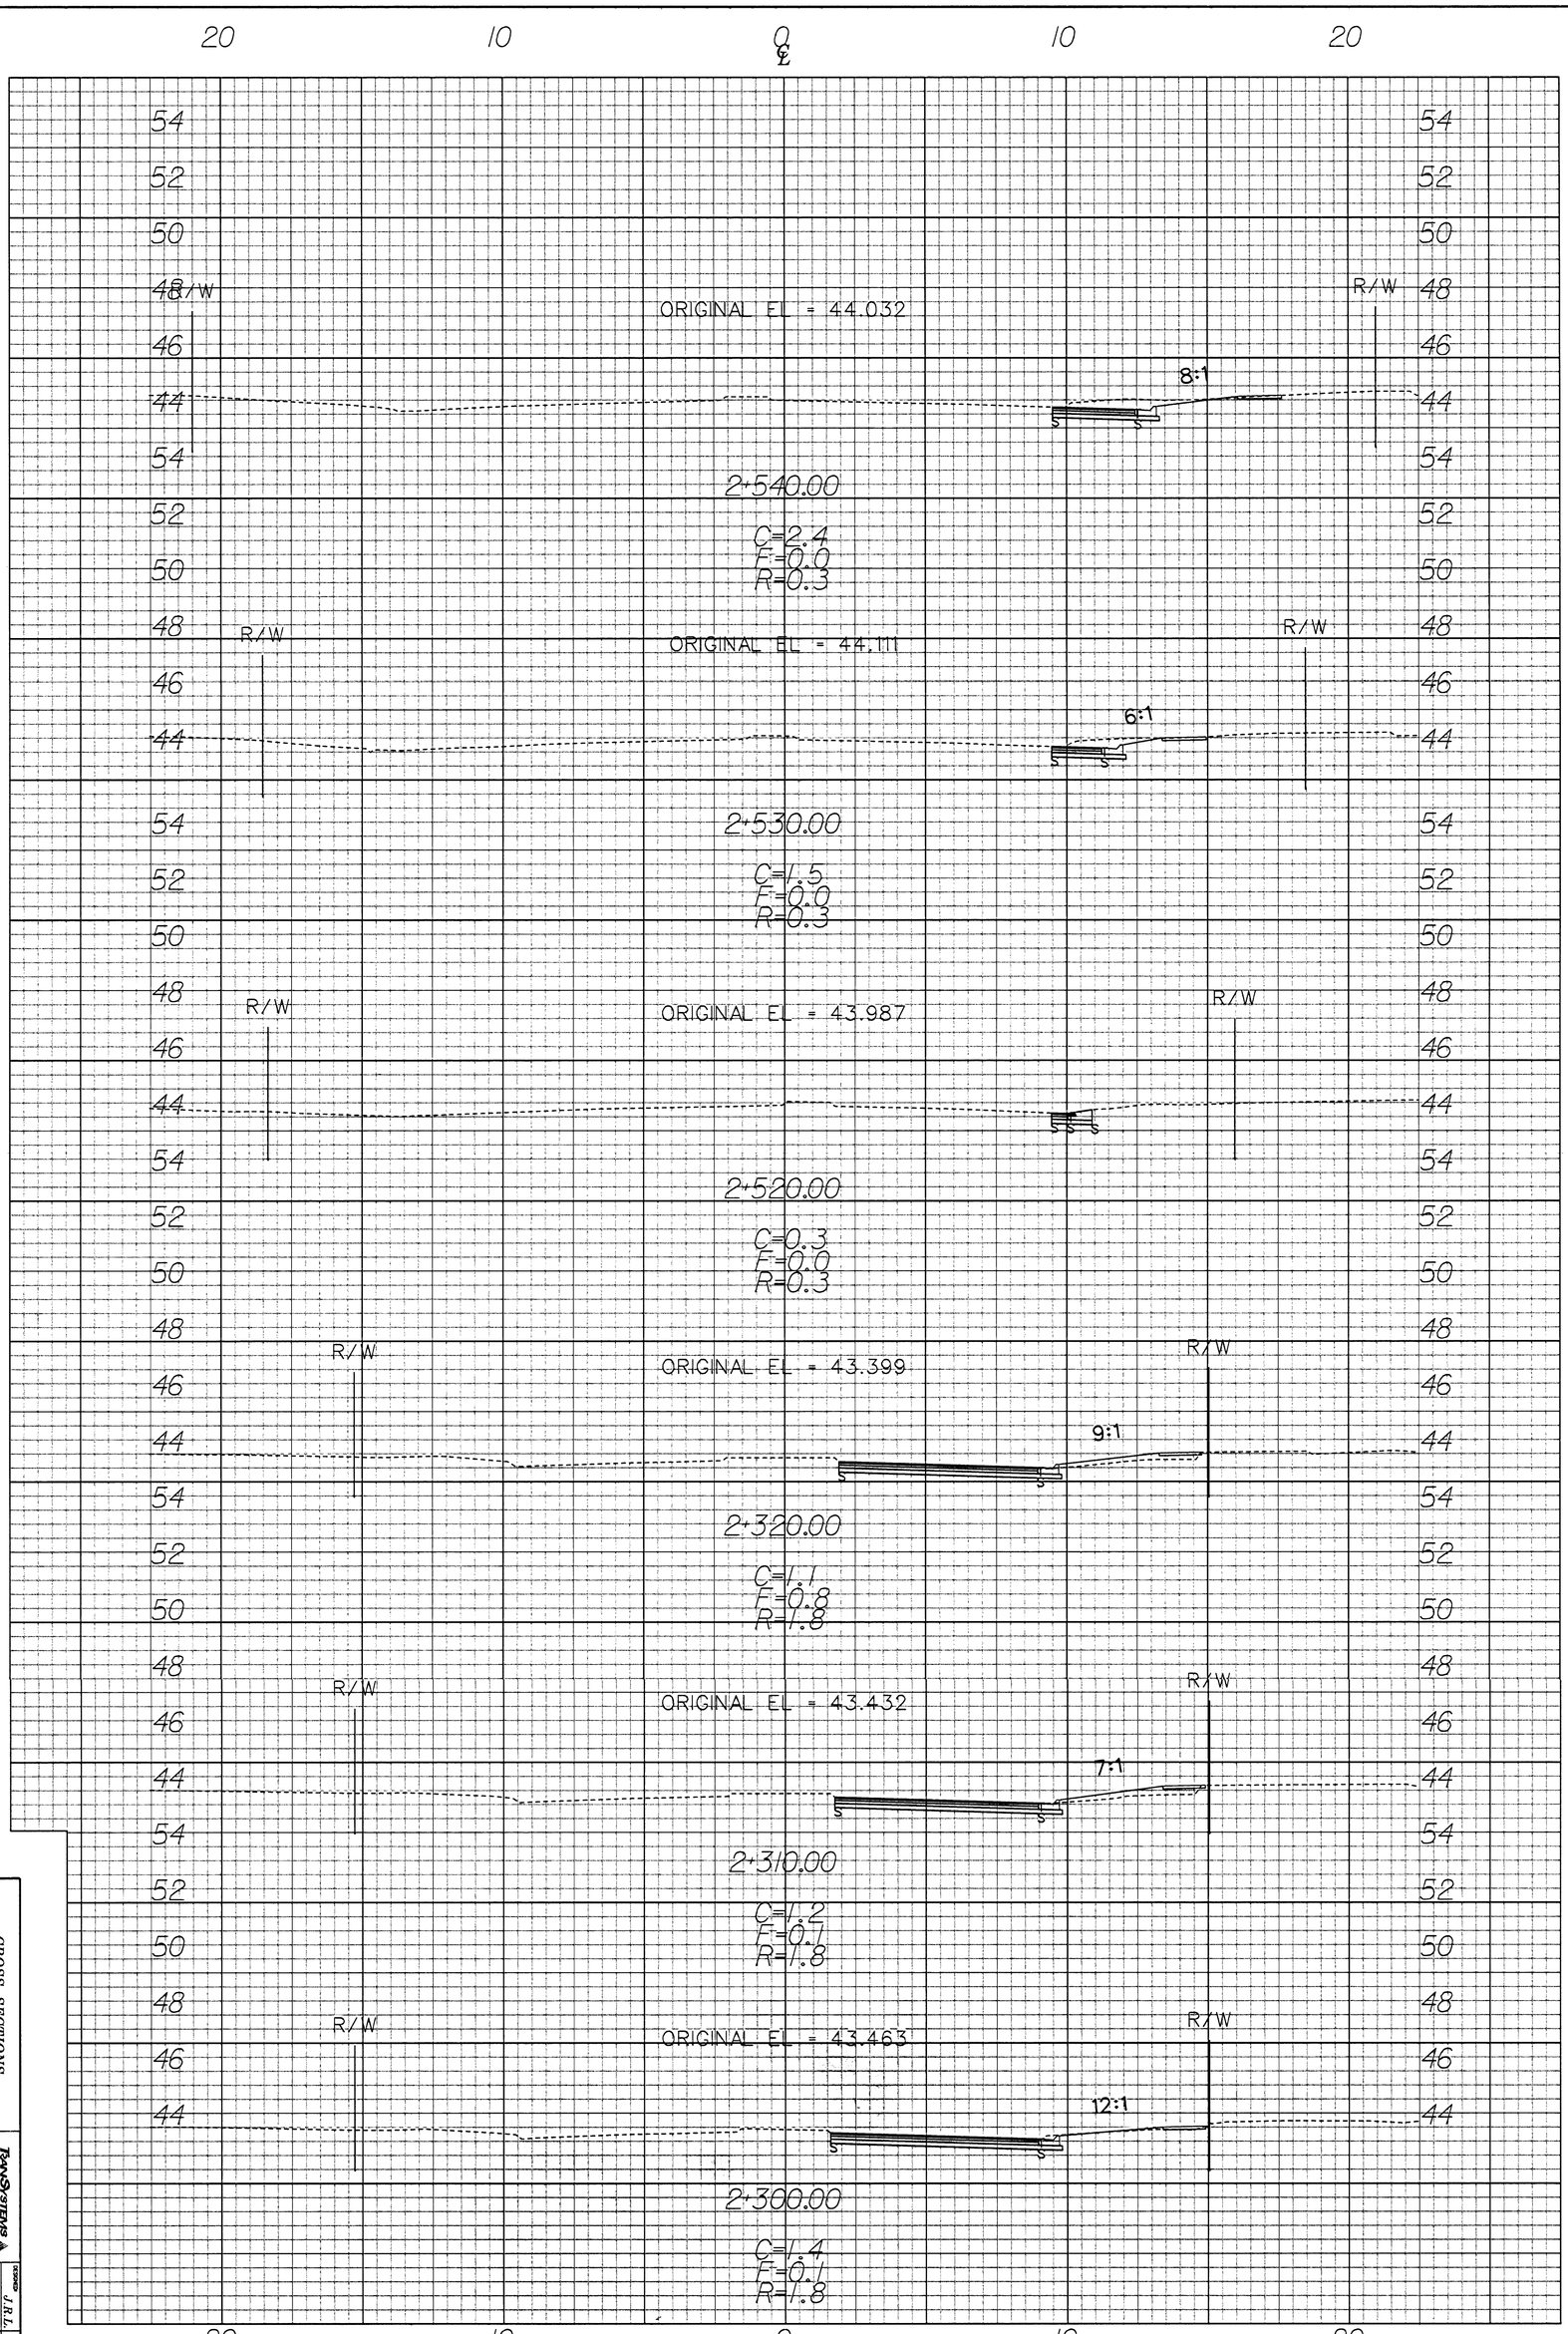


CROSS SECTIONS
Sta. 2+550.00 - 2+290.00

J.R.L. CHECKED
B.A.L. DRAWN
M.P.M. SCALE
12003 DATE
83 SHEET No.