


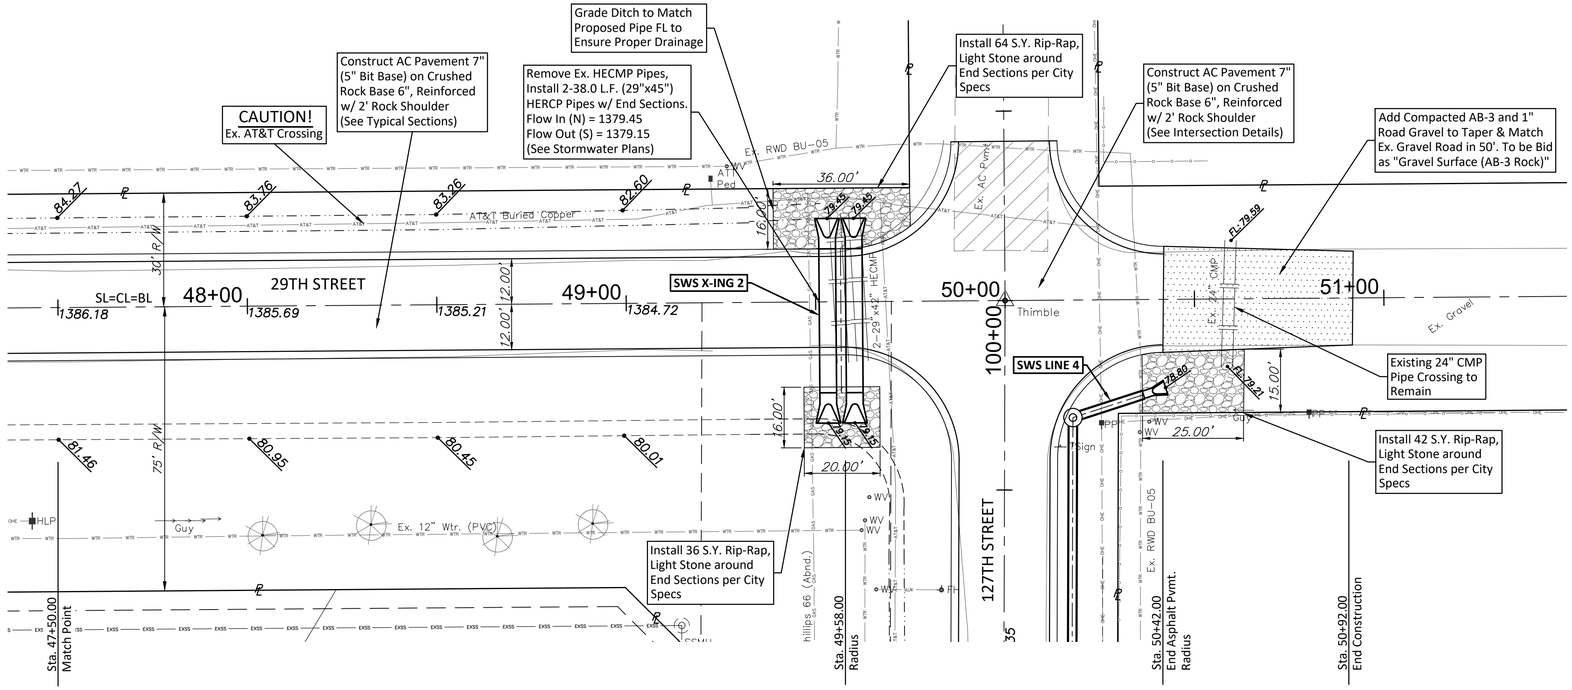


0 20 5 0

SCALE:
1" = 20' Horizontal
1" = 5' Vertical

**Note:**
Pavement, Sidewalks, & Etc. To Be Removed Are Indicated By:


BAUGHMAN COMPANY
315 Ellis St. Wichita, KS 67211 316-262-7271
BaughmanCo.com

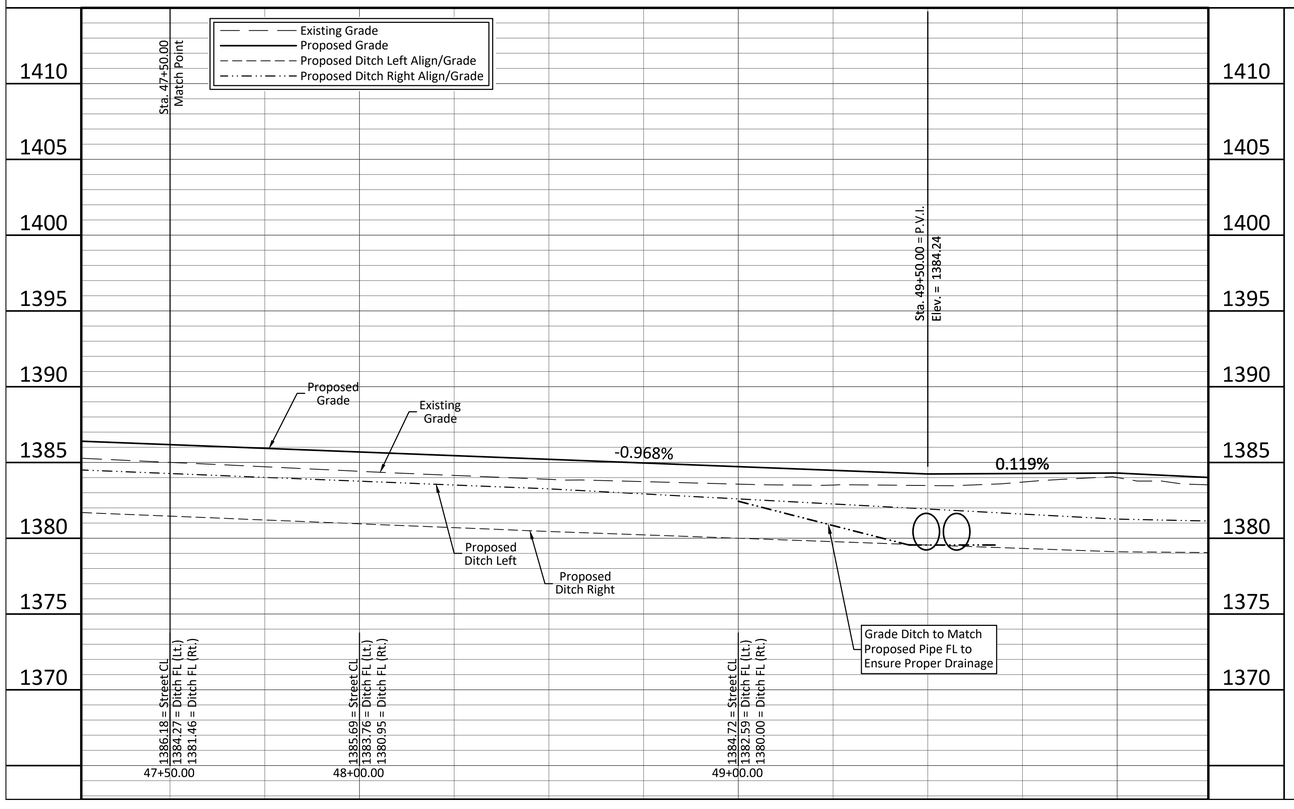
CAPITAL IMPROVEMENT PROJECT
29TH STREET PAVING
Sta. 47+50.00 - Sta. 50+92.00
29TH & 127TH STREET PAVING

PROJECT NUMBER: 472-85341
INTERNAL NUMBER: 17-02-E657
DESIGN: LP
DRAWN: LP
DATE: Dec, 2017
SHEET 10 OF 39

I:\PROJECTS\2017\4 & 29TH PAVING\17-02-E657\CIVIL 3D\PASS BASE.dwg