PY - 192

Bardabill Inc.
3150 N. Greenwich Rd.
Wichita, KS 67226

Construct AC Pavement 7" (5" Bit Base) on Crushed Rock Base 6", Reinforced w/ 2' Rock Shoulder (See Typical Sections)

Remove Fence as Necessary for Grading Prop. Ditches (Stockpile Fence on Owner's Property)

NOTE: Reuse Exist. 18" RCP Pipe & End Sections in Prop. Locations if Structures are in Good Working Condition.

Construct AC Pavement 6" Driveway Connection (28' Wide) (Commercial) (See Typical Sections)

Remove Ex. 18" RCP, Install 30.0 L.F. 18" RCP Pipe w/ End Sections. Flow In (W) = 1404.25 Flow Out (E) = 1403.75 Install 6 S.Y. (12 Total) Rip-Rap, Light Stone at Both Ends per City Specs

Grade Ditches to Match Proposed Pipe FL to Ensure Proper Drainage

CAUTION! Ex. Underground Electric Crossing

29TH STREET SUBSTATION ADDITION

⑦ Lot 1

Kansas Gas & Electric Co.
Box 208
Wichita, KS 67201

Construct AC Pavement 6" Driveway Connection (28' Wide) (Commercial) (See Typical Sections)

Remove Ex. 18" RCP, Install 30.0 L.F. 18" RCP Pipe w/ End Sections. Flow In (W) = 1403.10 Flow Out (E) = 1402.60 Install 6 S.Y. (12 Total) Rip-Rap, Light Stone at Both Ends per City Specs

Grade Ditches to Match Proposed Pipe FL to Ensure Proper Drainage

SCALE:
1" = 20' Horizontal
1" = 5' Vertical

Ex. Farm Fence
AT&T Buried Copp
Ex. Gravel
Ex. 18" RCP
Westar MH
Guy
Thimble
9' (Typ)
6' (Typ)
50' R/W
30' R/W
60' R/W
12.00'
SL=CL=BL
29TH STREET
Ex. 12" Wtr. (PVC)
5' Wall Easement
20' Drainage & Utility Easement

20+00 1410.30
21+00 1409.33
22+00 1408.13
23+00 1406.93
24+00 1405.73
25+00 1404.53
1403.93

Sta. 20+00.00 Match Point
Sta. 20+50.00 P.V.T.
Sta. 23+48.03 P.O.I.
Sta. 25+50.00 Match Point

Edward Rose Development Co. LLC
PO Box 3015
Kalamazoo, MI 49003
Lot 1
STONEY POINTE ADDITION

Reserve H
FIREFLY WAY ADDITION

Lot 8

NOTE: Trees to be removed are marked as such:

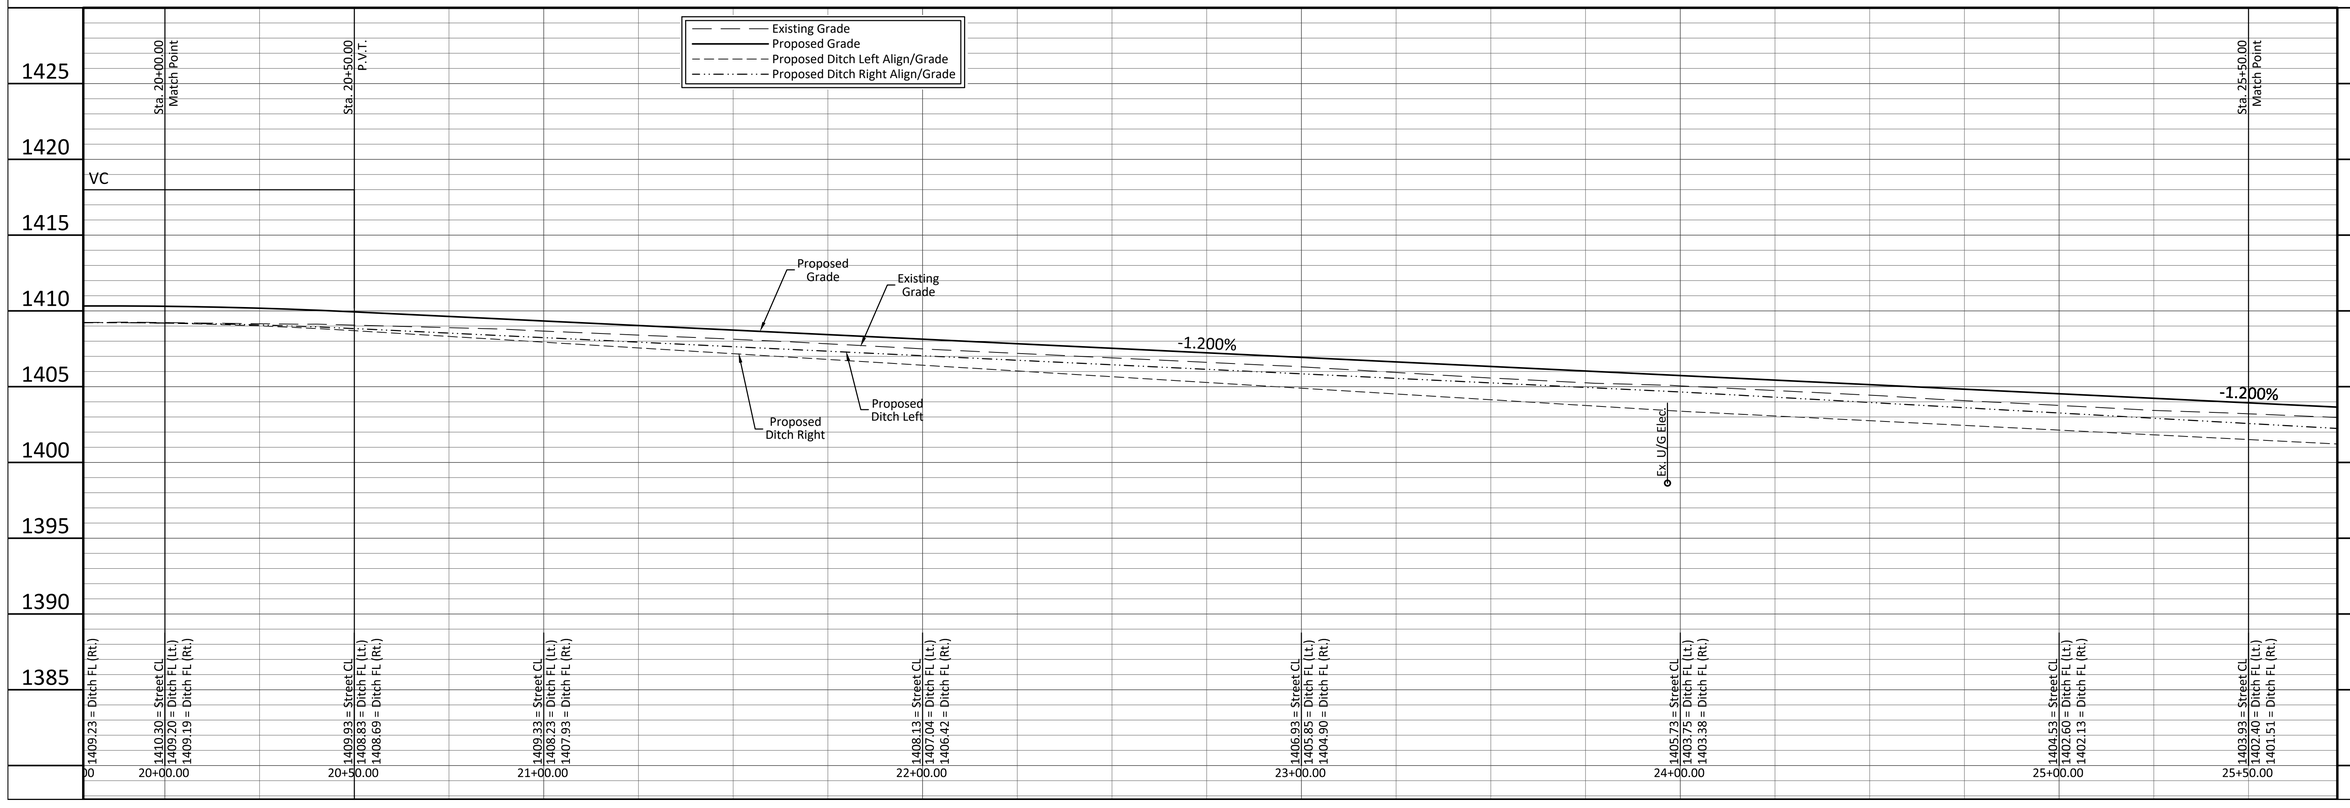

BAUGHMAN COMPANY
315 Ellis St. Wichita, KS 67211 316-262-7271
BaughmanCo.com

CAPITAL IMPROVEMENT PROJECT
29TH STREET PAVING
Sta. 20+00.00 - Sta. 25+50.00
29TH & 127TH STREET PAVING

PROJECT NUMBER: 472-85341
INTERNAL NUMBER: 17-02-E657
DESIGN: LP
DRAWN: LP
DATE: Dec, 2017
SHEET 5 OF 39

file: I:\PROJECTS\17-02-E657\CAD\PLANS\17-02-E657-CAD-29TH&127TH PAVING_PLAN&PROFILE_BASE.dwgs