
0 5 20
1 10 30
HORIZONTAL SCALE 1:300


FHWA REG NO.	STATE	PROJECT NO.	YEAR	SHEET NO.	TOTAL SHEETS
7	KANSAS	87 N-0199-01	2002	41	158

FED. AID NO. CMQ-N019(201)

N. 21st STREET

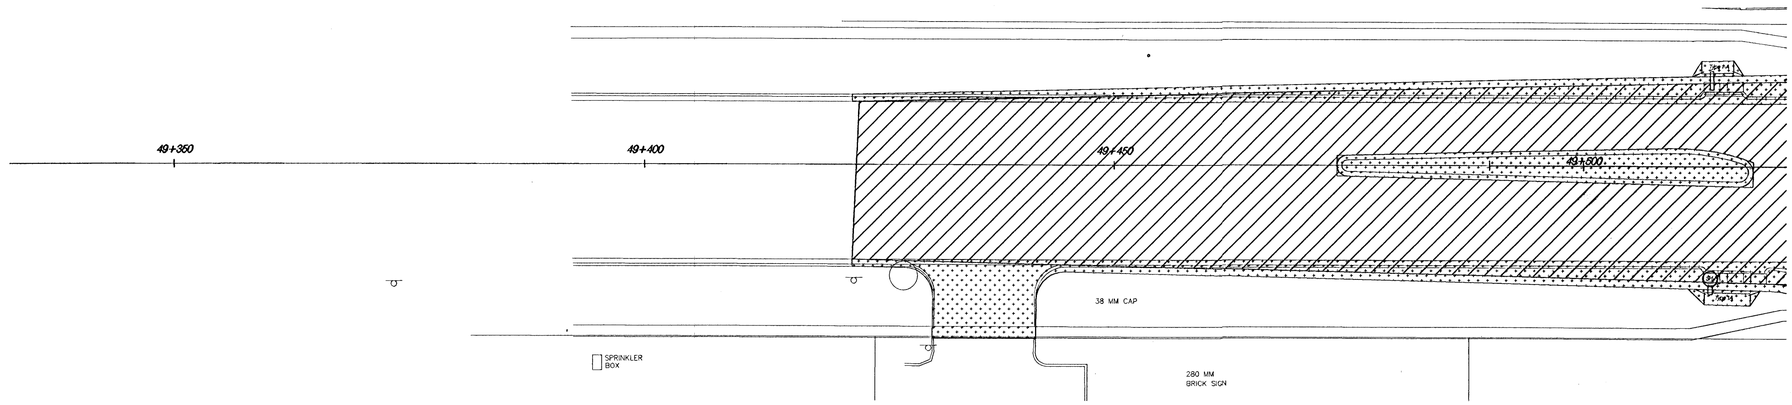

N. 21st STREET

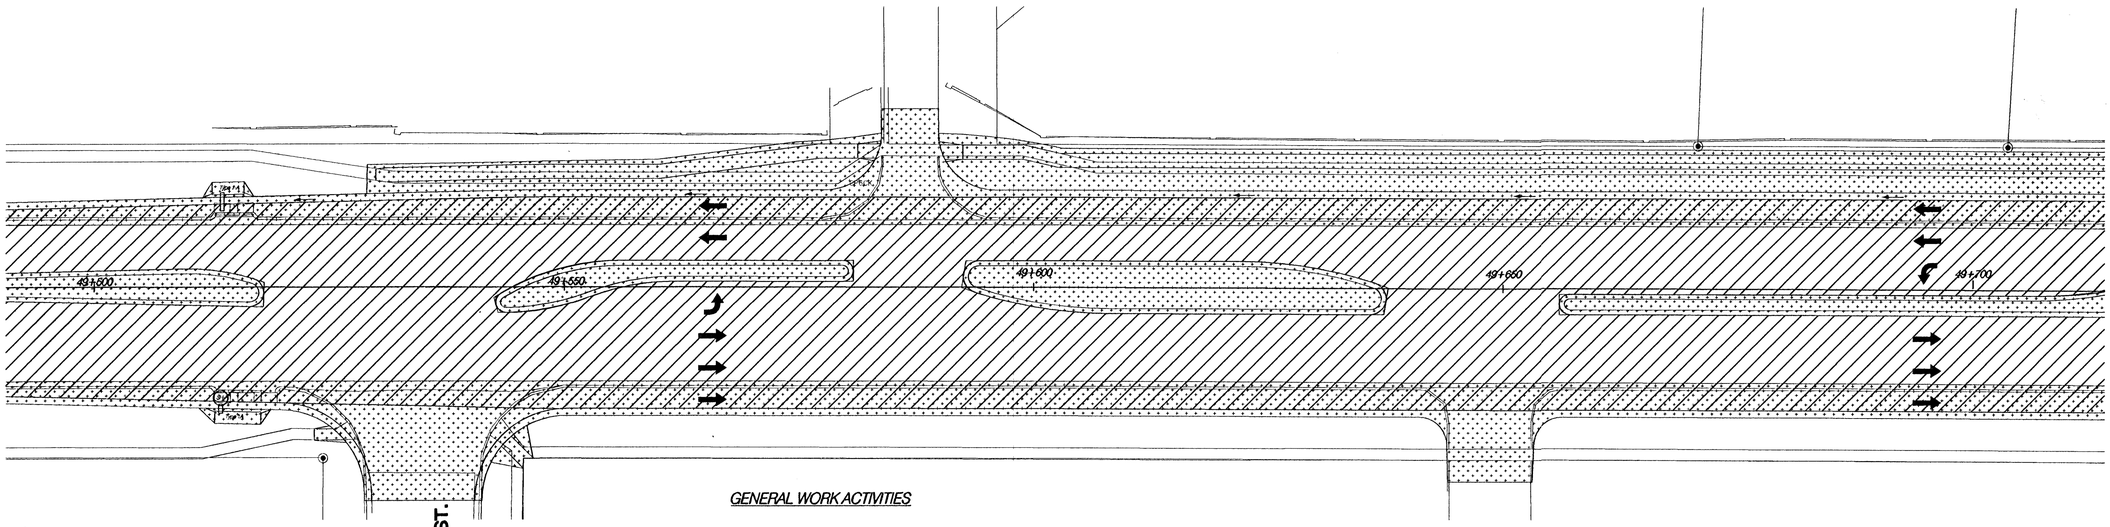

N. BROADMOOR ST.

Legend

Area Under Construction In Phase 9
N. 21st STREET Sta. 49+422.160 to Sta. 50+360.751

Area Previously Constructed (Phases 1,2,3,4,5,6,7 & 8)

GENERAL WORK ACTIVITIES

1. *Cold Plane Existing Pavement Surface*
2. *Construct Asphaltic Base Wedge Course*
3. *Construct Asphaltic Surface Course*
4. *Final Permanent Lane Striping Striping*

See Plan Sheets for Removal and Construction Information

N. 21st STREET
PHASE 9
STA. 49+350 - 49+700

HWS Consulting Group Inc
Omaha Office
10844 Old Mill Rd., Ste 1
Omaha, NE 68154
Phone: (402) 333-5792
Fax: (402) 333-2248

Designed By:	BWE	Checked By:	RJK
Drawn By:	HS	Date: 03-25-2002	Job No. 55-70-2003