
HORIZONTAL SCALE 1:300


FHWA REG NO.	STATE	PROJECT NO.	YEAR	SHEET NO.	TOTAL SHEETS
7	KANSAS	87 N-0199-01	2002	61	158

FED. AID NO. CMQ-N019(901)

N. 21st STREET

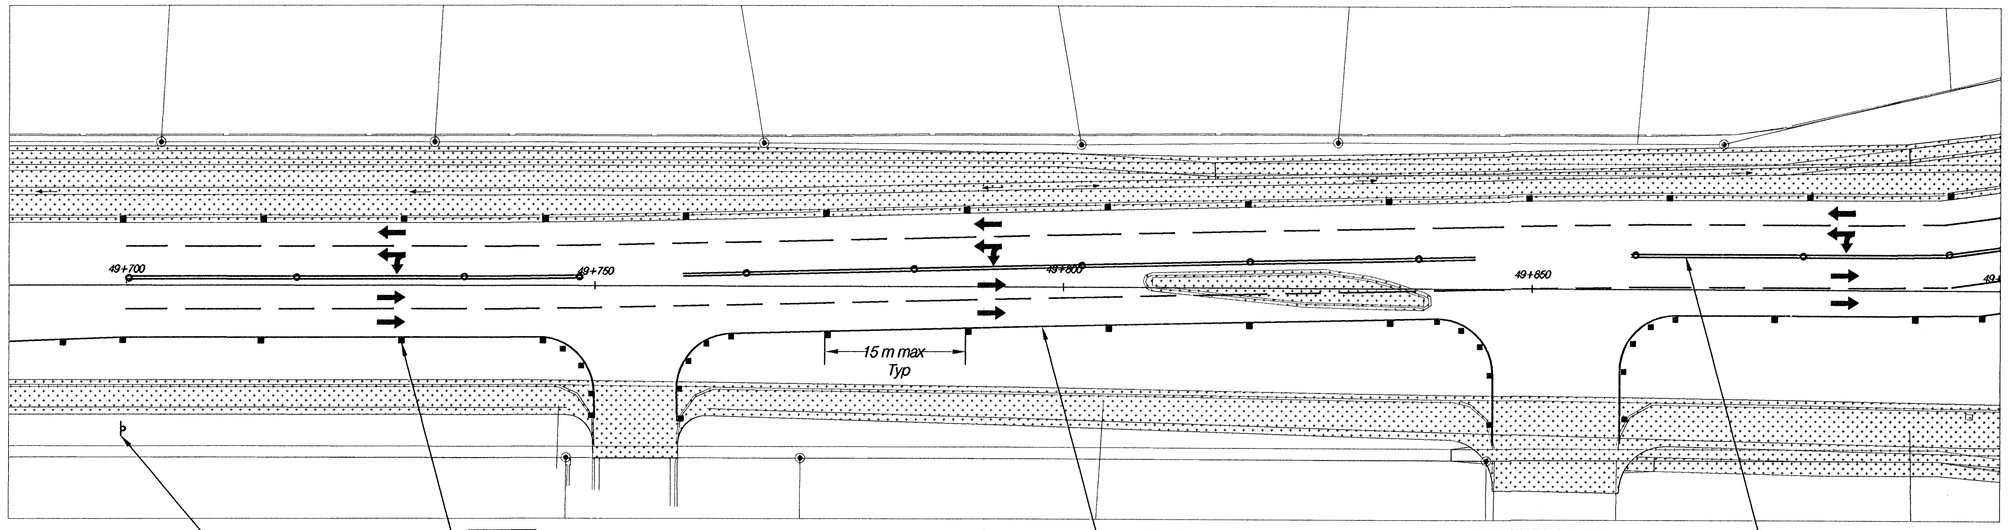

N. 21st STREET

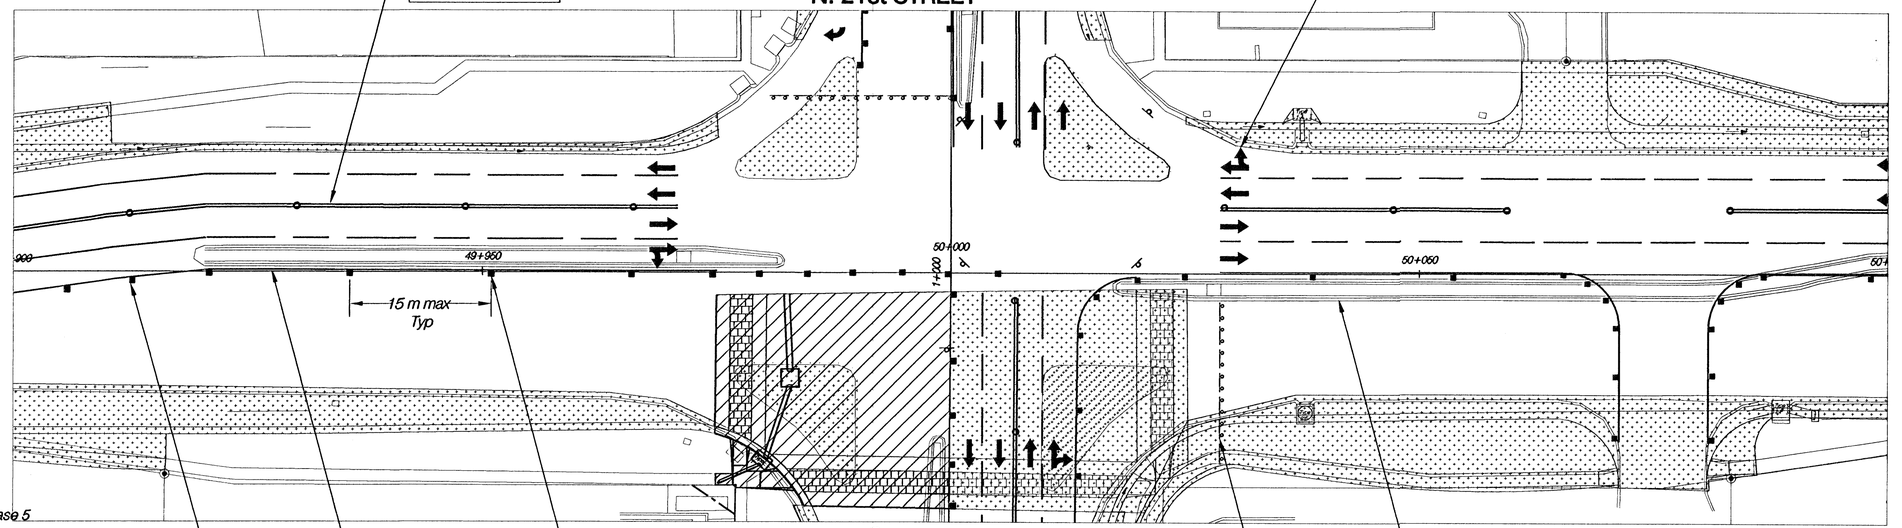

Legend

- Area Under Construction In Phase 5
- Area Previously Constructed In Phase 4
- Temporary Asphalt - Previously Constructed in Phase 1
- Type III Barricade
- Channelizing Device (Drum)
- Tubular Marker

N. 21st STREET
TRAFFIC CONTROL PLAN - PHASE 5
STA. 49+700 - 50+100

HWS Consulting Group Inc
Omaha Office
10844 Old Mill Rd, Ste 1
Omaha, NE 68154
Phone: (402) 333-5792
Fax: (402) 333-2248

Designed By:	BWE	Checked By:	RJK	
Drawn By:	HS	Date: 03-25-2002	Job No. 55-70-2003	