FHWA REG NO.	STATE	PROJECT NO.	YEAR	SHEET NO.	TOTAL SHEETS
7	KANSAS	87 N-0199-01	2002	90	158

FED. AID NO. CMQ-N019(901)

HORIZONTAL SCALE 1:200

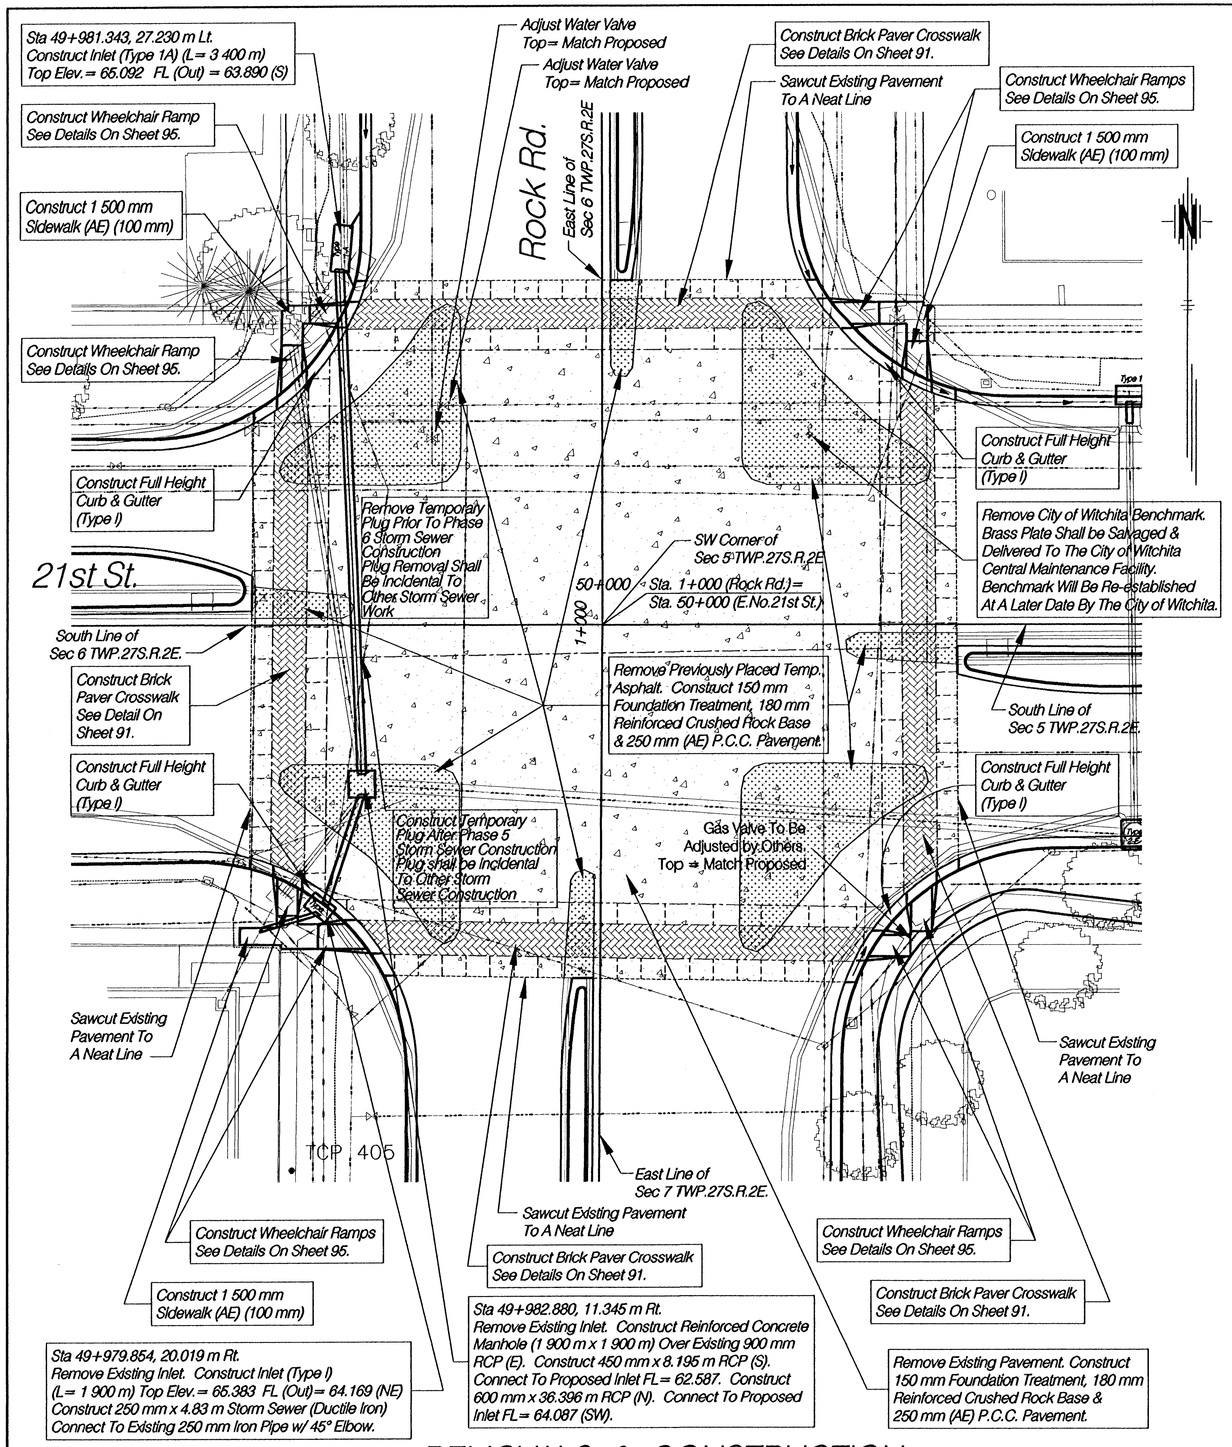

REMOVALS & CONSTRUCTION

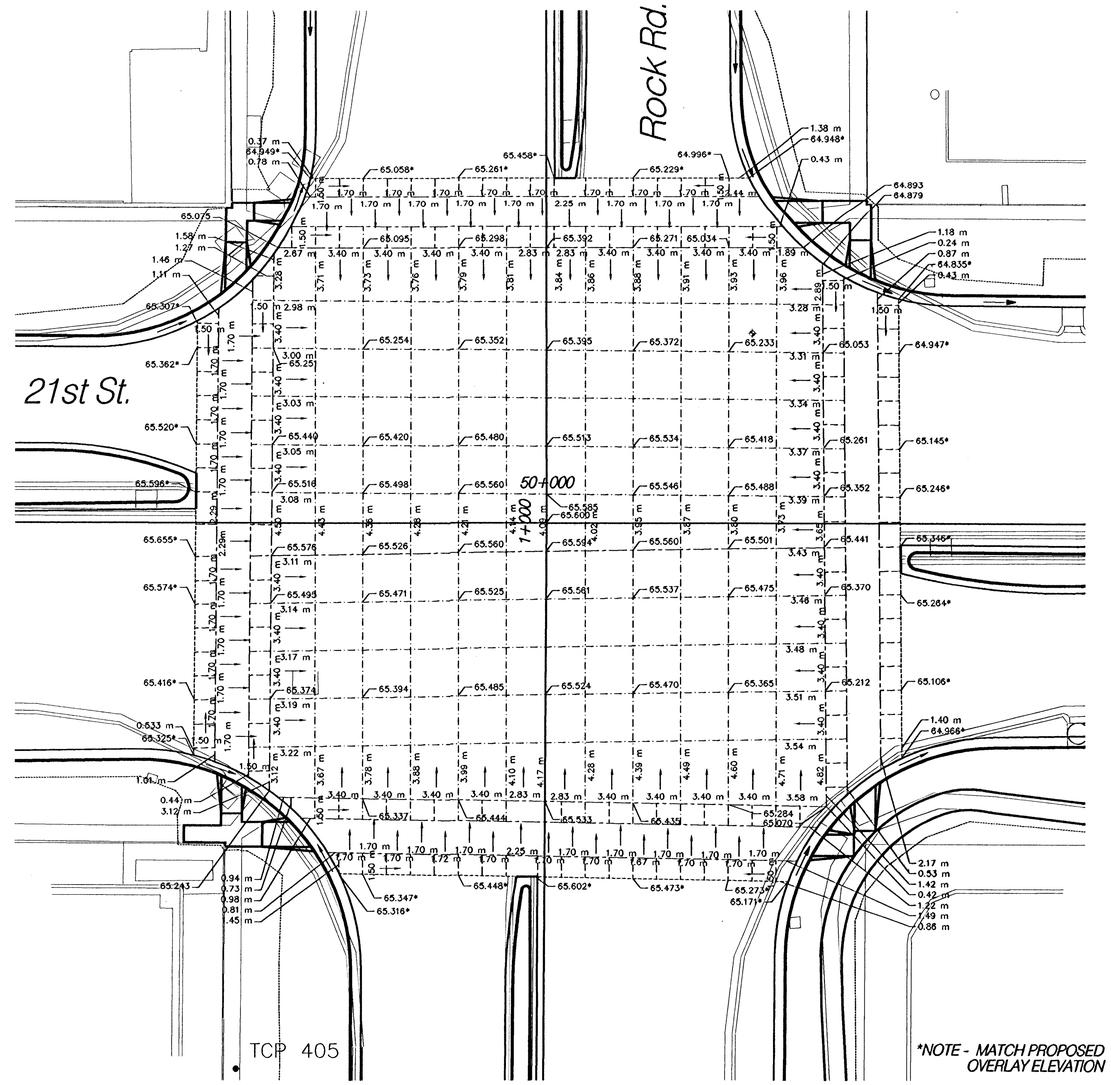

*NOTE - MATCH PROPOSED OVERLAY ELEVATION

LEGEND

LONGITUDINAL JOINT
CONTRACTION JOINT
CONSTRUCTION JOINT
TRANSITION JOINT

JOINTING & SPOT ELEVATION PLAN

ROCK ROAD & N 21st STREET INTERSECTION

HWS Consulting Group Inc
Omaha Office
10844 Old Mill Rd., Ste 1
Omaha, NE 68154
Phone: (402) 333-5792
Fax: (402) 333-2248

Designed By:	BWE	Checked By:	RJK
Drawn By:	HS	Date: 3-25-2002	Job No. 55-70-2003